Existing_East Side Elevation
Gjendja Ekzistuese_Pamja Lindore

Project_East Side Elevation
Projekti_Pamja Lindore

Project_West Side Elevation
Projekti_Pamja Perendimore

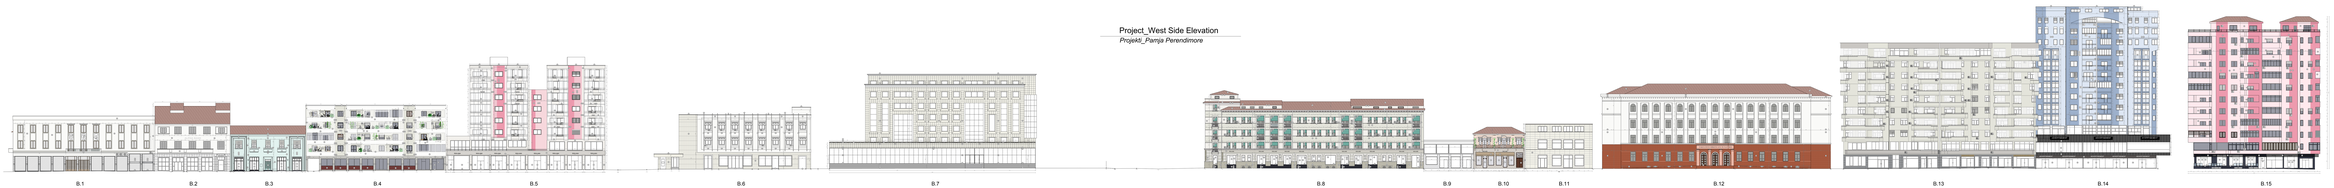

Existing_West Side Elevation
Gjendja Ekzistuese_Pamja Perendimore

Legenda / Legenda :

Notes / Shënime :

Rehabilitimi i Bulevardit Zogu i I
Objekti / Objekti :
Kadastër data /
Te dhena kadastrike :

Projekt Zbatimi Final

Client / Klient : Bashkia Tirane

:RI Lead Architects Office Arkitekt Drejtues Kryeinxh	N.6844	Signature / Forma : Read and approved / Lexuar dhe aprovuar
Gentian Lipe Structural Engineer Inxhinier Strukturor	K13062	Signature / Forma : Read and approved / Lexuar dhe aprovuar
INTERPLANETARY Mechanical Engineering Inxhinier Mekanik, Ana Gaso	N. 5605 / 3	Signature / Forma : Read and approved / Lexuar dhe aprovuar
Eurotest Electrical Engineer Inxhinier Elektrik	N.5750/1	Signature / Forma : Read and approved / Lexuar dhe aprovuar
Daniel Gjoni Structural Expert Ekspertë Strukturore	E.P.46	Signature / Forma : Read and approved / Lexuar dhe aprovuar

ALL DIMENSIONS HAVE TO BE VERIFIED BY THE ARCHITECT BEFORE PROCEEDING WITH THE WORK.
IMPORTANT: These drawings are property of R. Rruga Architects. Copyright © 2018 R. Rruga Architects. All rights reserved. Any unauthorized reproduction, partial or whole, and/or use, copy or supply, in any form or medium, without the express written consent of R. Rruga Architects is strictly prohibited.

KLLAPJA DIMENSIONIMI: Nga vizatimi pune pranë di: Projektuesit Arkitekt Drejtues. Projektuesit Konstruktor dhe Inxhinierët Specialistë duhet te verifikojnë mangësitë gjatë punës dhe te njoftojnë Arkitektin Drejtues, si çdo pjesë, i cili i ka plotë të drejtat e pronësisë intelektuale sipas ligjit mbi Drejtësinë Shoqërore dhe Drejtësinë Ndërkombëtare dhe Konventës mbi Drejtësinë Intelektuale.

lëvizjet / punimi	plan nr/nr i fletës	
A	16	Front Elevation Facade/ Pamja Ballore e Fasadave

phase/faza	date/data	scale/shkalla	format
P2	05/02/2019	1/250	A0-273cm