PLANIMETRIA E SHRRONESIMEVE 1: 500.

POROSITESI / CLIENT

BASHKIA MALESI E MADHE

KONSULENT / CONSULTANT

"ZENIT&CO"sh.p.k

Urban planning, architectural design, construction supervision & commissioning.

Address:
*St.*Myrteza Topi (No.18.zip.code.1007)
E-Mail: zenit06@live.com

E A D - STUDIO
Engineering Advanced Design

Address:
St./Rruga "Riza Cerova", pallati nr/No. 7, kati pare, hyrja 2

OBJEKTI / PROJECT NAME

"LOTI I - SISTEMIM ASFALTIMI I RRUGËS KOPLIK-STERBEQ-JUBICE-KAMICE, NJESIA ADMINISTRATIVE KOPLIK DHE NJESIA ADMINISTRATIVE QENDER".

ZONA / LOCATION

BASHKIA MALESI E MADHE
MALESI E MADHE MUNICIPALITY

FAZA E PROJEKTIT / PROJECT PHASE

PROJEKT ZBATIMI

IMPLEMENTATION DESIGN

GRUPI I PROJEKTIMIT

Inxh.Hidro. Merita MENGRI

Ark.Raimonda MYDINLLARI

Inxh.Ndert.Rexhep Tarba

Inxh.Elek.Spiro PLEQI

Inxh.Kristaq GJOKA

Inxh.Baftjar SHYPHEJA

Inxh. Gjeo.Yzeir MIRAKA

Inxh. Mek. Arqile PERI

Inxh.Gjeodet.Lulzim VRAPI

EMERTIMI I FLETES / TITLE OF DESIGN

PLANIMETRIA E SHPRONESIMEVE

SHKALLA: 1:500 SCALE: 1:500	NR.FLETES / DRAWING NO.
GUSHT 2022 AUGUST 2022	01

VULA / STAMP

PLANIMETRIA E SHPRONESIMEVE 1: 500.

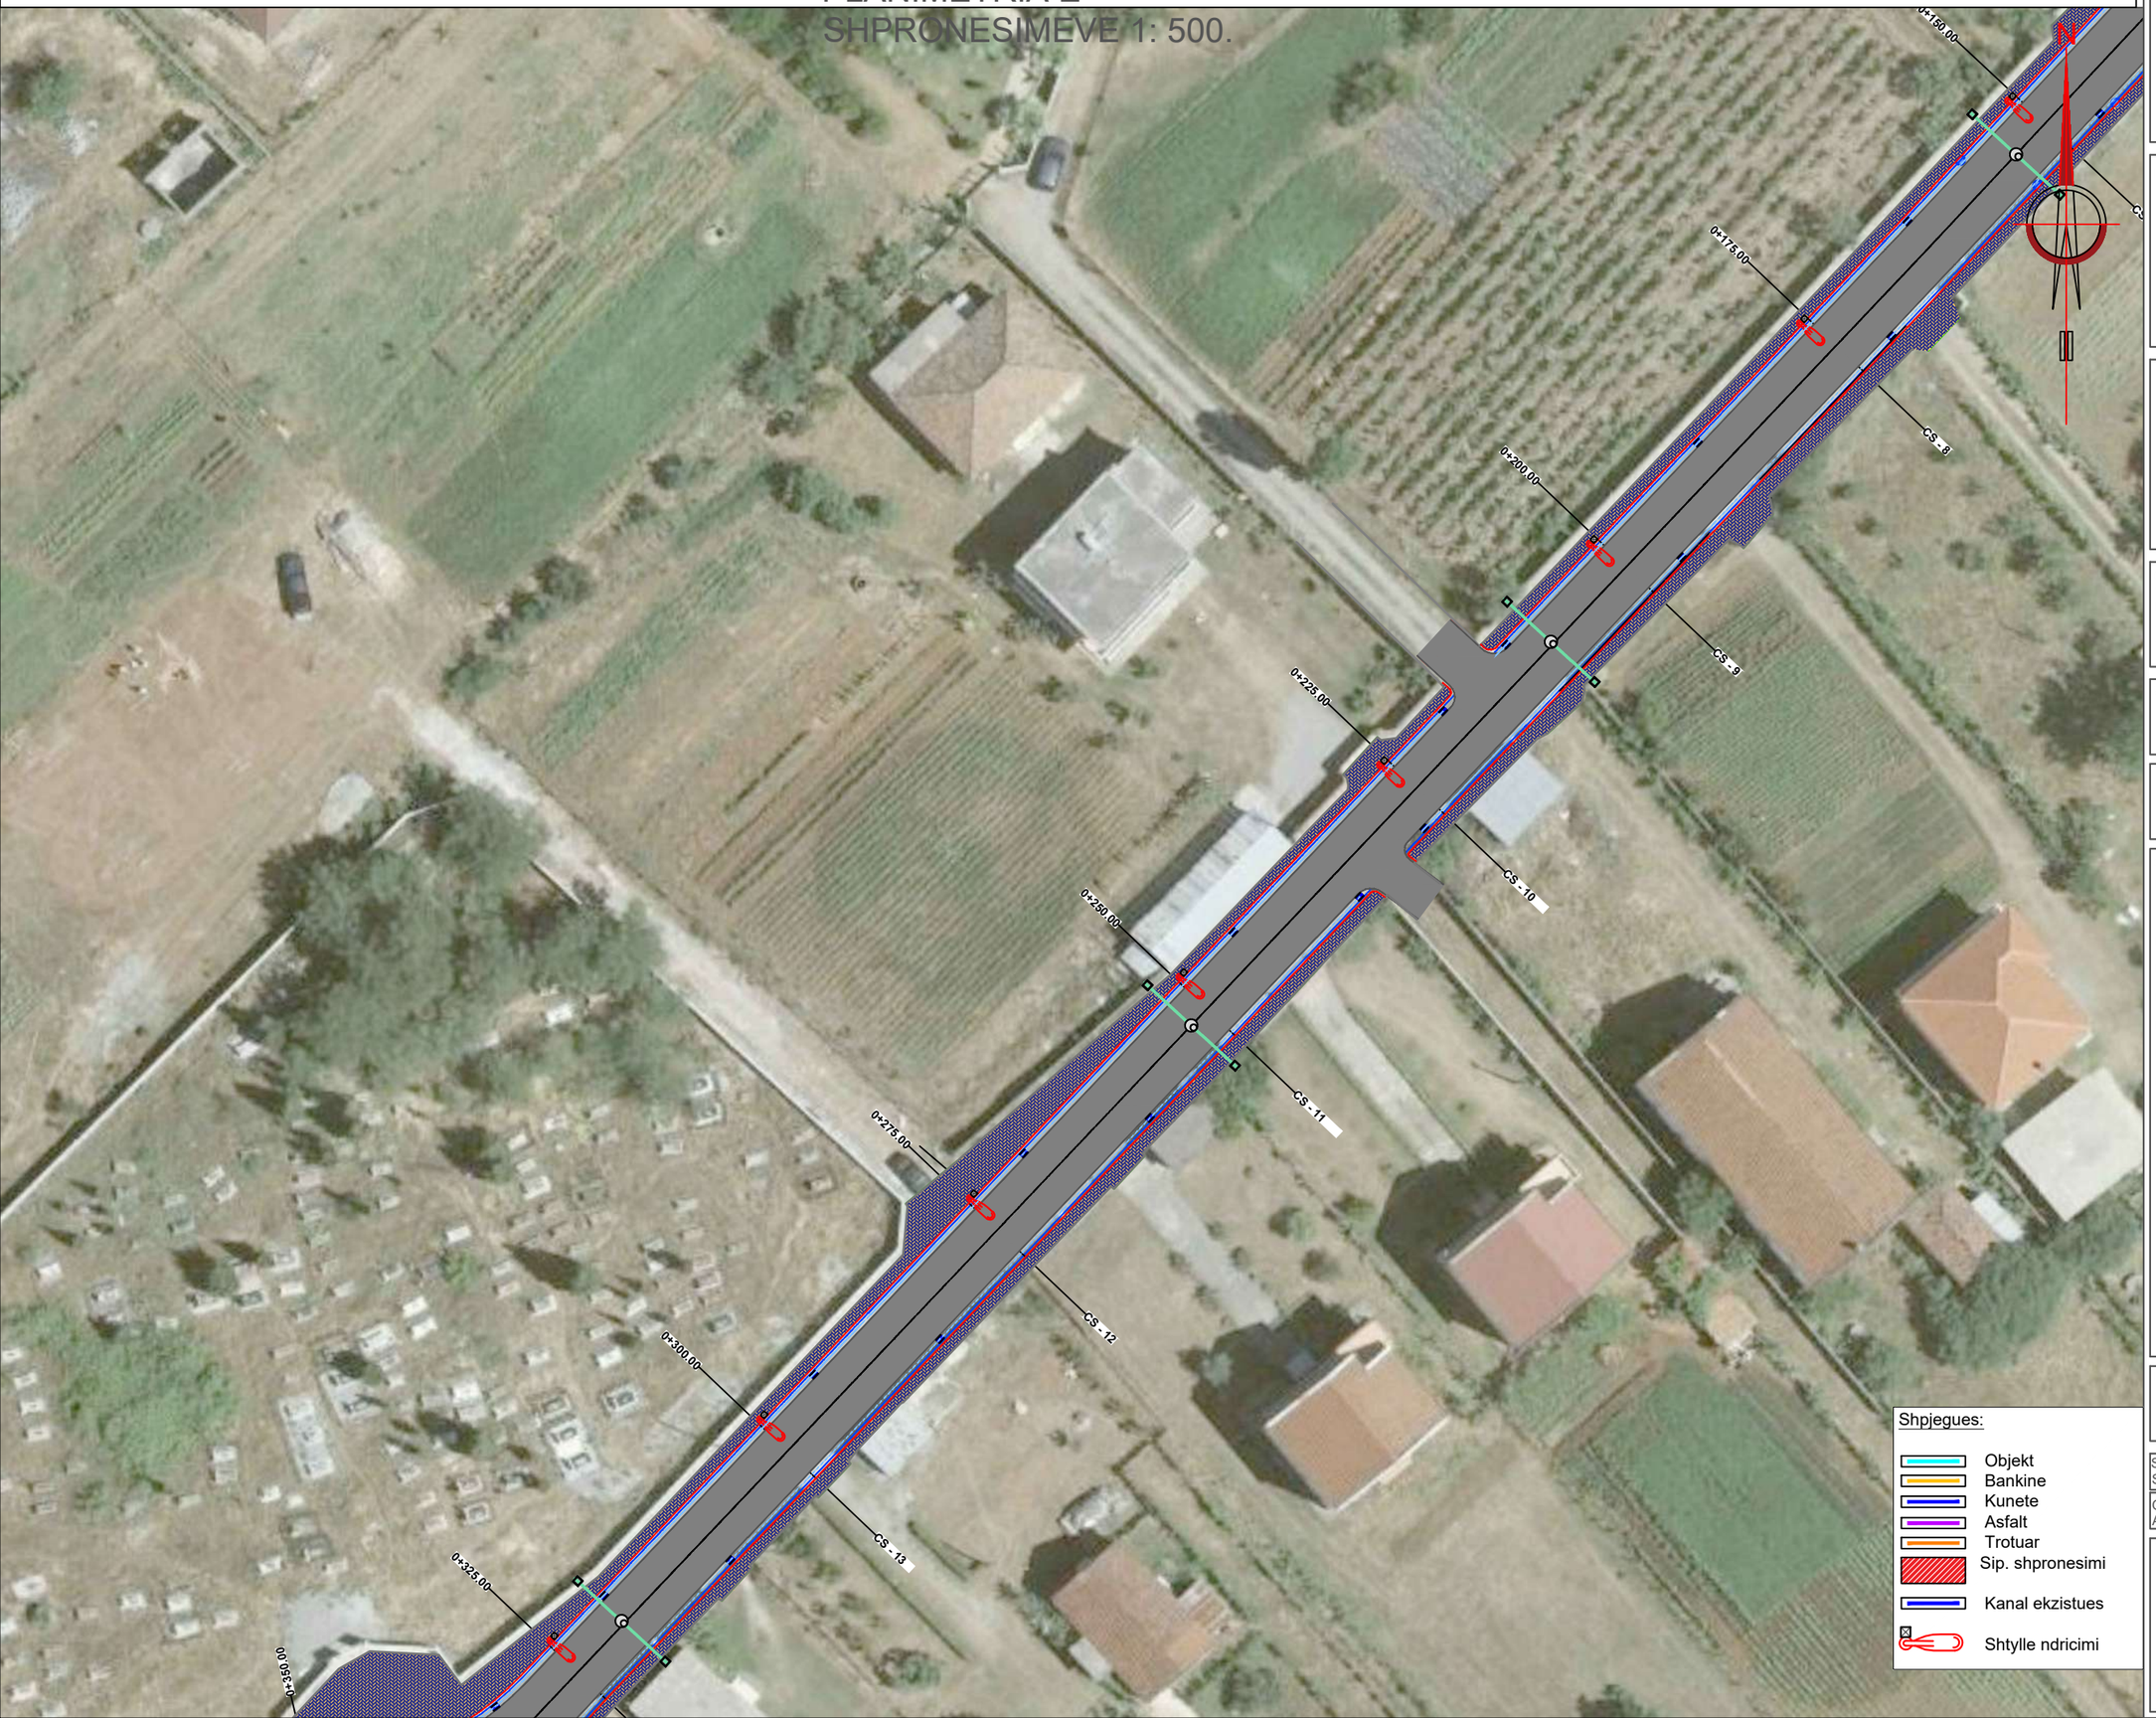

POROSITESI / CLIENT

BASHKIA MALESI E MADHE

KONSULENT / CONSULTANT

"ZENIT&CO"sh.p.k

Urban planning, architectural design, construction supervision & commissioning.

Address:
*St.*Myrteza Topi (No.18.zip.code.1007)
E-Mail: zenit06@live.com

EAD-STUDIO Engineering Advanced Design

Address:
St./Rruga "Riza Cerova", pallati nr/No. 7, kati pare, hyrja 2

OBJEKTI / PROJECT NAME

"LOTI I - SISTEMIM ASFALTIMI I RRUGËS KOPLIK-STERBEQ-JUBICE-KAMICE, NJESIA ADMINISTRATIVE KOPLIK DHE NJESIA ADMINISTRATIVE QENDER".

ZONA / LOCATION

BASHKIA MALESI E MADHE
MALESI E MADHE MUNICIPALITY

FAZA E PROJEKTIT / PROJECT PHASE

PROJEKT ZBATIMI

IMPLEMENTATION DESIGN

GRUPI I PROJEKTIMIT

Inxh.Hidro. Merita MENGRI

Ark.Raimonda MYDINLLARI

Inxh.Ndert.Rexhep Tarba

Inxh.Elek.Spiro PLEQI

Inxh.Kristaq GJOKA

Inxh.Baftjar SHYPHEJA

Inxh. Gjeo.Yzeir MIRAKA

Inxh. Mek. Arqile PERI

Inxh.Gjeodet.Lulzim VRAPI

EMERTIMI I FLETES / TITLE OF DESIGN

PLANIMETRIA E SHPRONESIMEVE

SHKALLA: 1:500 SCALE: 1:500	NR.FLETES / DRAWING NO.
GUSHT 2022 AUGUST 2022	02

VULA / STAMP

PLANIMETRIA E SHPRONESIMEVE 1: 500.

POROSITESI / CLIENT

BASHKIA MALESI E MADHE

KONSULENT / CONSULTANT

"ZENIT&CO"sh.p.k

Urban planning, architectural design, construction supervision & commissioning.

Address:
*St.*Myrteza Topi (No.18.zip.code.1007)
E-Mail: zenit06@live.com

E A D - STUDIO
Engineering Advanced Design

Address:
St./Rruga "Riza Cerova", pallati nr/No. 7, kati pare, hyrja 2

OBJEKTI / PROJECT NAME

"LOTI I - SISTEMIM ASFALTIMI I RRUGËS KOPLIK-STERBEQ-JUBICE-KAMICE, NJESIA ADMINISTRATIVE KOPLIK DHE NJESIA ADMINISTRATIVE QENDER".

ZONA / LOCATION

BASHKIA MALESI E MADHE
MALESI E MADHE MUNICIPALITY

FAZA E PROJEKTIT / PROJECT PHASE

PROJEKT ZBATIMI

IMPLEMENTATION DESIGN

GRUPI I PROJEKTIMIT

Inxh.Hidro. Merita MENGRI

Ark.Raimonda MYDINLLARI

Inxh.Ndert.Rexhep Tarba

Inxh.Elek.Spiro PLEQI

Inxh.Kristaq GJOKA

Inxh.Baftjar SHYPHEJA

Inxh. Gjeo.Yzeir MIRAKA

Inxh. Mek. Arqile PERI

Inxh.Gjeodet.Lulzim VRAPI

EMERTIMI I FLETES / TITLE OF DESIGN

PLANIMETRIA E SHPRONESIMEVE

SHKALLA: 1:500
SCALE: 1:500

NR.FLETES / DRAWING NO.

03

GUSHT 2022
AUGUST 2022

VULA / STAMP

PLANIMETRIA E SHPRONESIMEVE 1: 500.

POROSITESI / CLIENT

BASHKIA MALESI E MADHE

KONSULENT / CONSULTANT

"ZENIT&CO"sh.p.k

Urban planning, architectural design, construction supervision & commissioning.

Address:
*St.*Myrteza Topi (No.18.zip.code.1007)
E-Mail: zenit06@live.com

E A D - STUDIO
Engineering Advanced Design

Address:
St./Rruga "Riza Cerova", pallati nr/No. 7, kati pare, hyrja 2

OBJEKTI / PROJECT NAME
"LOTI I - SISTEMIM ASFALTIMI I RRUGËS KOPLIK-STERBEQ-JUBICE-KAMICE, NJESIA ADMINISTRATIVE KOPLIK DHE NJESIA ADMINISTRATIVE QENDER".

ZONA / LOCATION
BASHKIA MALESI E MADHE
MALESI E MADHE MUNICIPALITY

FAZA E PROJEKTIT / PROJECT PHASE
PROJEKT ZBATIMI
IMPLEMENTATION DESIGN

GRUPI I PROJEKTIMIT
Inxh.Hidro. Merita MENGRI
Ark.Raimonda MYDINLLARI
Inxh.Ndert.Rexhep Tarba
Inxh.Elek.Spiro PLEQI
Inxh.Kristaq GJOKA
Inxh.Baftjar SHYPHEJA
Inxh. Gjeo.Yzeir MIRAKA
Inxh. Mek. Arqile PERI
Inxh.Gjeodet.Lulzim VRAPI

EMERTIMI I FLETES / TITLE OF DESIGN
PLANIMETRIA E SHPRONESIMEVE

SHKALLA: 1:500
SCALE: 1:500

NR.FLETES / DRAWING NO.
04

GUSHT 2022
AUGUST 2022

VULA / STAMP

PLANIMETRIA E SHPRONESIMEVE 1: 500.

POROSITESI / CLIENT

BASHKIA MALESI E MADHE

KONSULENT / CONSULTANT

"ZENIT&CO"sh.p.k

Urban planning, architectural design, construction supervision & commissioning.

Address:
*St.*Myrteza Topi (No.18.zip.code.1007)
E-Mail: zenit06@live.com

E A D - STUDIO
Engineering Advanced Design

Address:
St./Rruga "Riza Cerova", pallati nr/No. 7, kati pare, hyrja 2

OBJEKTI / PROJECT NAME

"LOTI I - SISTEMIM ASFALTIMI I RRUGËS KOPLIK-STERBEQ-JUBICE-KAMICE, NJESIA ADMINISTRATIVE KOPLIK DHE NJESIA ADMINISTRATIVE QENDER".

ZONA / LOCATION

BASHKIA MALESI E MADHE
MALESI E MADHE MUNICIPALITY

FAZA E PROJEKTIT / PROJECT PHASE

PROJEKT ZBATIMI

IMPLEMENTATION DESIGN

GRUPI I PROJEKTIMIT

Inxh.Hidro. Merita MENGRI

Ark.Raimonda MYDINLLARI

Inxh.Ndert.Rexhep Tarba

Inxh.Elek.Spiro PLEQI

Inxh.Kristaq GJOKA

Inxh.Baftjar SHYPHEJA

Inxh. Gjeo.Yzeir MIRAKA

Inxh. Mek. Arqile PERI

Inxh.Gjeodet.Lulzim VRAPI

EMERTIMI I FLETES / TITLE OF DESIGN

PLANIMETRIA E SHPRONESIMEVE

SHKALLA: 1:500
SCALE: 1:500

NR.FLETES / DRAWING NO.

05

GUSHT 2022
AUGUST 2022

VULA / STAMP

PLANIMETRIA E SHPRONESIMEVE 1: 500.

POROSITESI / CLIENT

BASHKIA MALESI E MADHE

KONSULENT / CONSULTANT

"ZENIT&CO"sh.p.k

Urban planning, architectural design, construction supervision & commissioning.

Address:
*St.*Myrteza Topi (No.18.zip.code.1007)
E-Mail: zenit06@live.com

E A D - STUDIO
Engineering Advanced Design

Address:
St./Rruga "Riza Cerova", pallati nr/No. 7, kati pare, hyrja 2

OBJEKTI / PROJECT NAME

"LOTI I - SISTEMIM ASFALTIMI I RRUGËS KOPLIK-STERBEQ-JUBICE-KAMICE, NJESIA ADMINISTRATIVE KOPLIK DHE NJESIA ADMINISTRATIVE QENDER".

ZONA / LOCATION

BASHKIA MALESI E MADHE
MALESI E MADHE MUNICIPALITY

FAZA E PROJEKTIT / PROJECT PHASE

PROJEKT ZBATIMI

IMPLEMENTATION DESIGN

GRUPI I PROJEKTIMIT

Inxh.Hidro. Merita MENGRI

Ark.Raimonda MYDINLLARI

Inxh.Ndert.Rexhep Tarba

Inxh.Elek.Spiro PLEQI

Inxh.Kristaq GJOKA

Inxh.Baftjar SHYPHEJA

Inxh. Gjeo.Yzeir MIRAKA

Inxh. Mek. Arqile PERI

Inxh.Gjeodet.Lulzim VRAPI

EMERTIMI I FLETES / TITLE OF DESIGN

PLANIMETRIA E SHPRONESIMEVE

SHKALLA: 1:500
SCALE: 1:500

NR.FLETES / DRAWING NO.

06

GUSHT 2022
AUGUST 2022

VULA / STAMP

PLANIMETRIA E
SHPRONESIMEVE 1: 500.

Shpjegues:

- Objekt
- Bankine
- Kunete
- Asfalt
- Trotuar
- Sip. shpronesimi
- Kanal ekzistues
- Shtylle ndricimi

POROSITESI / CLIENT

BASHKIA MALESI E MADHE

KONSULENT / CONSULTANT

"ZENIT&CO"sh.p.k

Urban planning, architectural design, construction supervision & commissioning.

Address:
*St.*Myrteza Topi (No.18.zip.code.1007)
E-Mail: zenit06@live.com

E A D - STUDIO
Engineering Advanced Design

Address:
St./Rruga "Riza Cerova", pallati nr/No. 7, kati pare, hyrja 2

OBJEKTI / PROJECT NAME

"LOTI I - SISTEMIM ASFALTIMI I RRUGËS KOPLIK-STERBEQ-JUBICE-KAMICE, NJESIA ADMINISTRATIVE KOPLIK DHE NJESIA ADMINISTRATIVE QENDER".

ZONA / LOCATION

BASHKIA MALESI E MADHE
MALESI E MADHE MUNICIPALITY

FAZA E PROJEKTIT / PROJECT PHASE

PROJEKT ZBATIMI

IMPLEMENTATION DESIGN

GRUPI I PROJEKTIMIT

Inxh.Hidro. Merita MENGRI

Ark.Raimonda MYDINLLARI

Inxh.Ndert.Rexhep Tarba

Inxh.Elek.Spiro PLEQI

Inxh.Kristaq GJOKA

Inxh.Baftjar SHYPHEJA

Inxh. Gjeo.Yzeir MIRAKA

Inxh. Mek. Arqile PERI

Inxh.Gjeodet.Lulzim VRAPI

EMERTIMI I FLETES / TITLE OF DESIGN

PLANIMETRIA E
SHPRONESIMEVE

SHKALLA: 1:500
SCALE: 1:500

NR.FLETES / DRAWING NO.

07

GUSHT 2022
AUGUST 2022

VULA / STAMP

PLANIMETRIA E SHPRONESIMEVE 1: 500.

POROSITESI / CLIENT

BASHKIA MALESI E MADHE

KONSULENT / CONSULTANT

"ZENIT&CO"sh.p.k

Urban planning, architectural design, construction supervision & commissioning.

Address:
*St.*Myrteza Topi (No.18.zip.code.1007)
E-Mail: zenit06@live.com

EAD-STUDIO
Engineering Advanced Design

Address:
St./Rruga "Riza Cerova", pallati nr/No. 7, kati pare, hyrja 2

OBJEKTI / PROJECT NAME

"LOTI I - SISTEMIM ASFALTIMI I RRUGËS KOPLIK-STERBEQ-JUBICE-KAMICE, NJESIA ADMINISTRATIVE KOPLIK DHE NJESIA ADMINISTRATIVE QENDER".

ZONA / LOCATION

BASHKIA MALESI E MADHE
MALESI E MADHE MUNICIPALITY

FAZA E PROJEKTIT / PROJECT PHASE

PROJEKT ZBATIMI

IMPLEMENTATION DESIGN

GRUPI I PROJEKTIMIT

Inxh.Hidro. Merita MENGRI

Ark.Raimonda MYDINLLARI

Inxh.Ndert.Rexhep Tarba

Inxh.Elek.Spiro PLEQI

Inxh.Kristaq GJOKA

Inxh.Baftjar SHYPHEJA

Inxh. Gjeo.Yzeir MIRAKA

Inxh. Mek. Arqile PERI

Inxh.Gjeodet.Lulzim VRAPI

EMERTIMI I FLETES / TITLE OF DESIGN

PLANIMETRIA E SHPRONESIMEVE

SHKALLA: 1:500
SCALE: 1:500

NR.FLETES / DRAWING NO.

08

GUSHT 2022
AUGUST 2022

VULA / STAMP

PLANIMETRIA E SHPRONESIMEVE 1: 500.

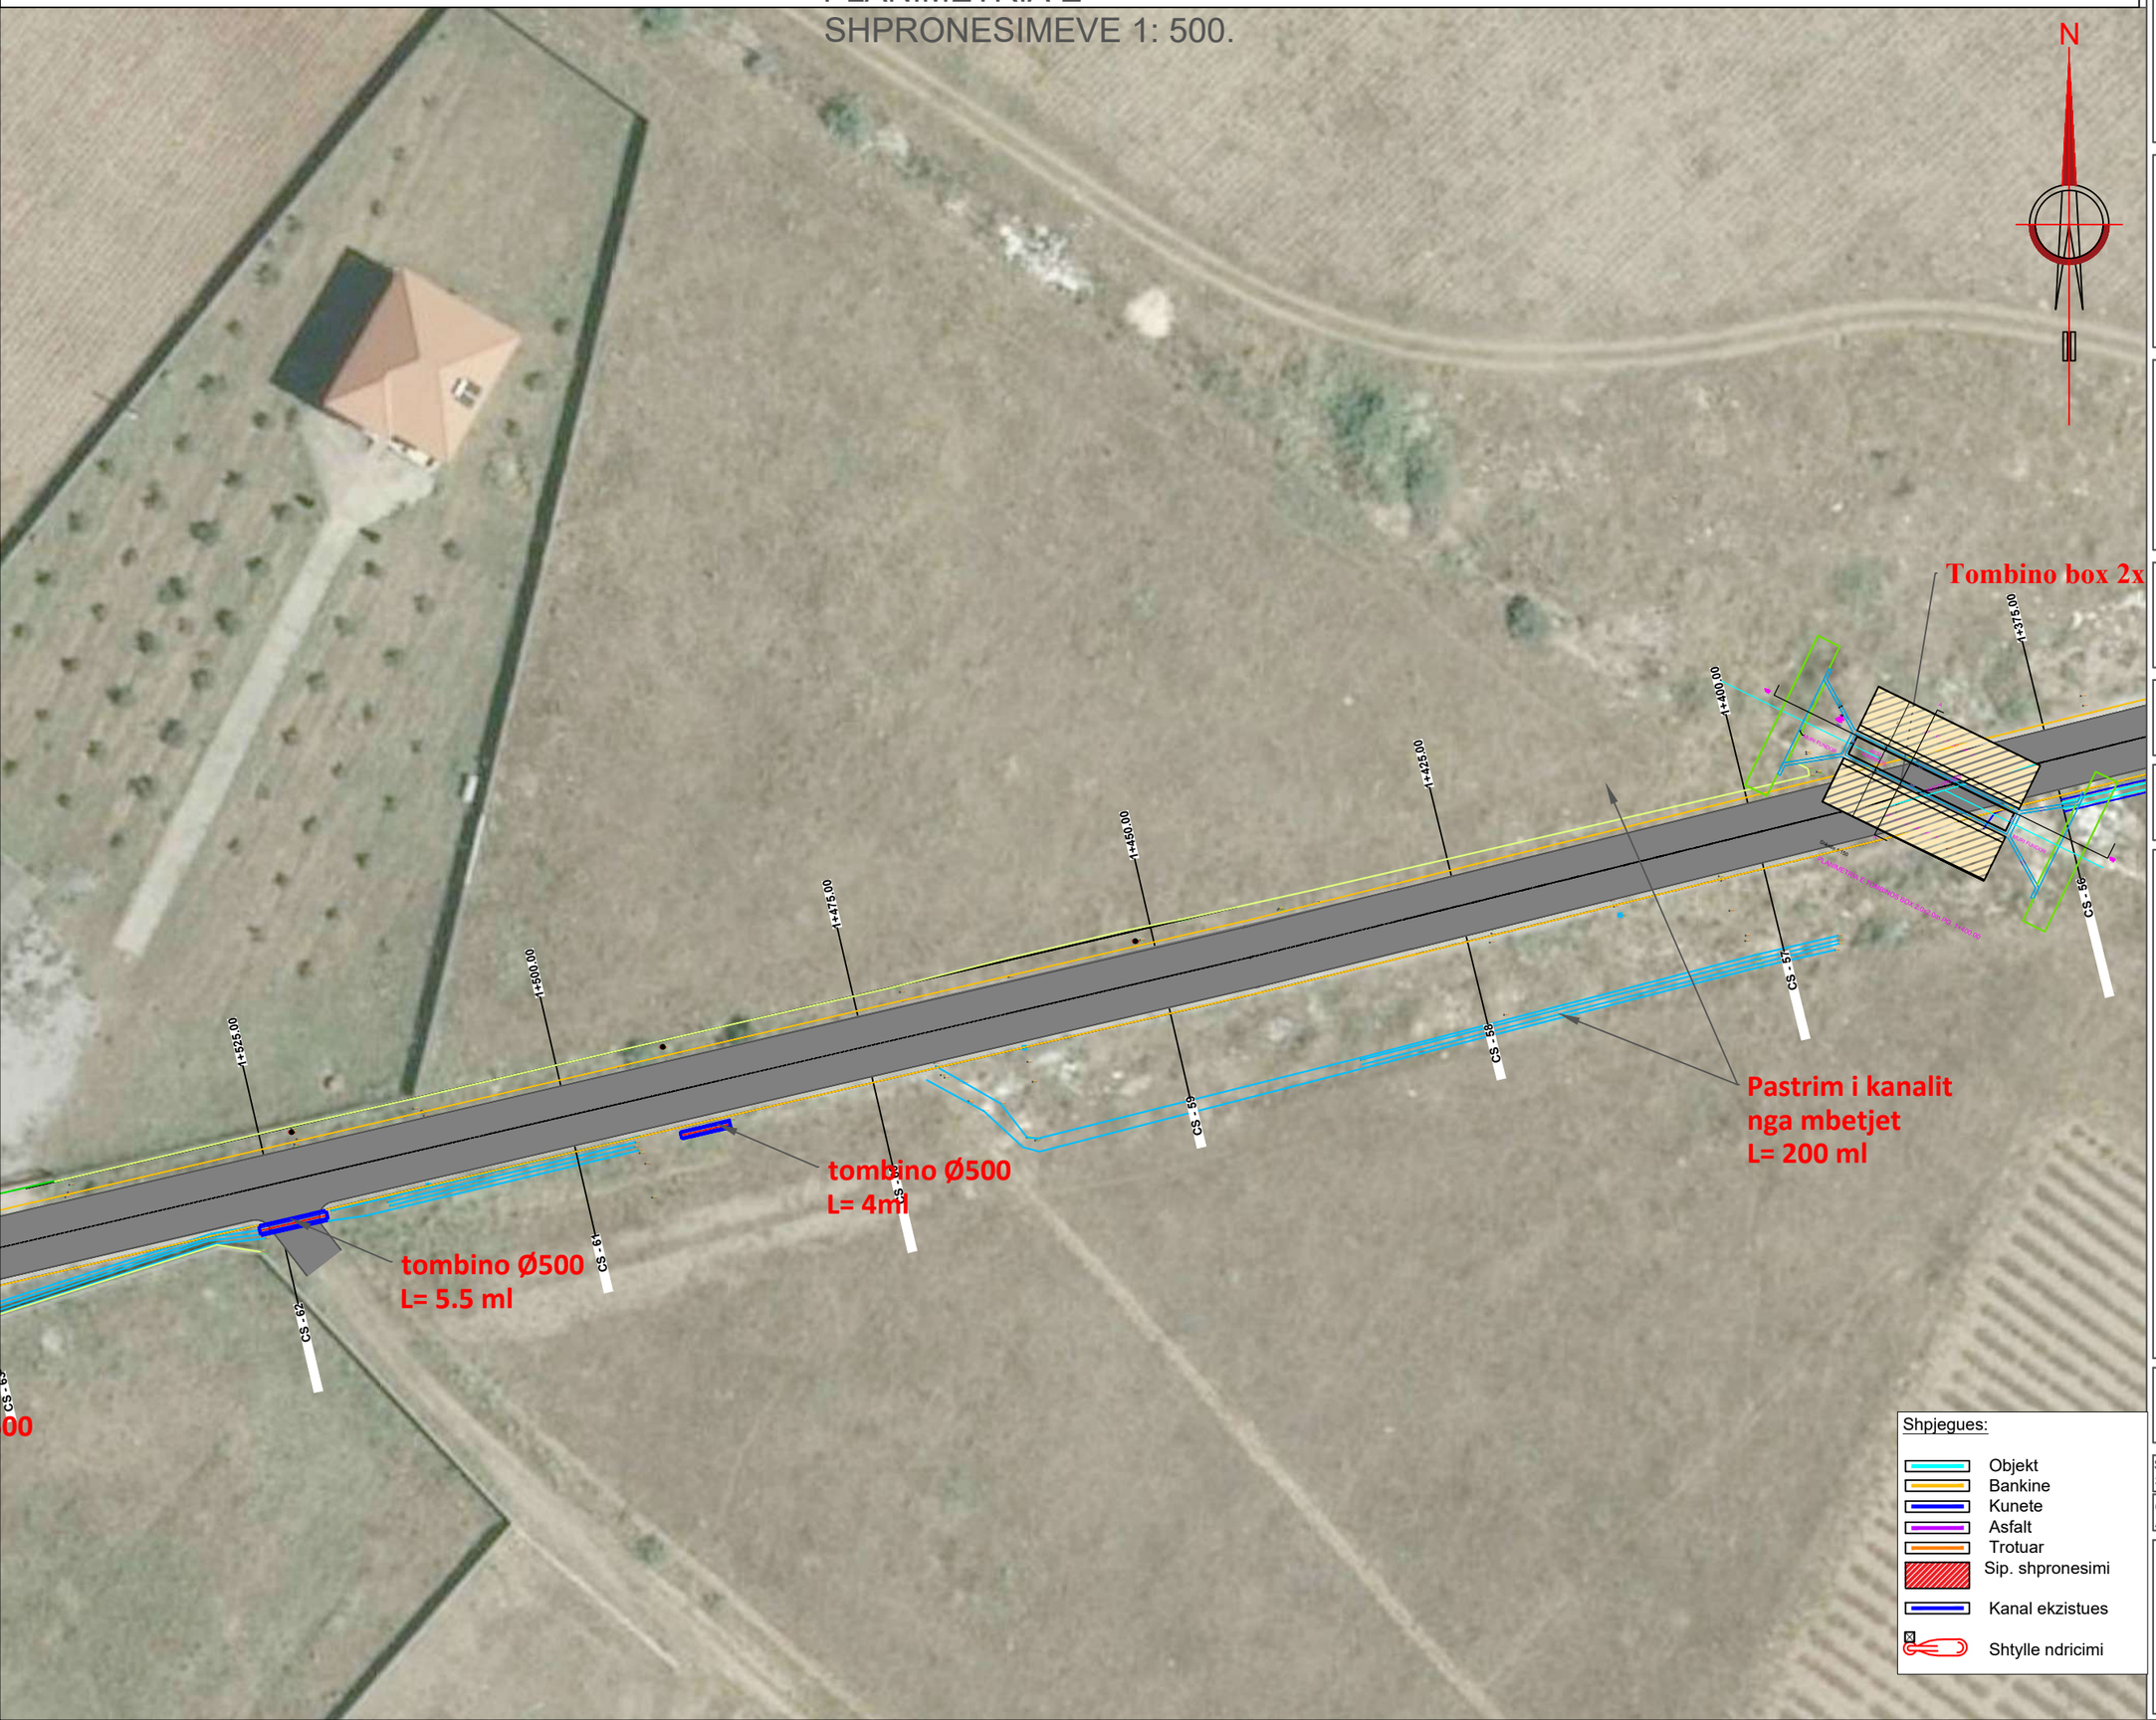

POROSITESI / CLIENT

BASHKIA MALESI E MADHE

KONSULENT / CONSULTANT

"ZENIT&CO"sh.p.k

Urban planning, architectural design, construction supervision & commissioning.

Address:
*St.*Myrteza Topi (No.18.zip.code.1007)
E-Mail: zenit06@live.com

EAD-STUDIO
Engineering Advanced Design

Address:
*St./*Rruga "Riza Cerova", pallati nr/No. 7, kati pare, hyrja 2

OBJEKTI / PROJECT NAME

"LOTI I - SISTEMIM ASFALTIMI I RRUGËS KOPLIK-STERBEQ-JUBICE-KAMICE, NJESIA ADMINISTRATIVE KOPLIK DHE NJESIA ADMINISTRATIVE QENDER".

ZONA / LOCATION

BASHKIA MALESI E MADHE
MALESI E MADHE MUNICIPALITY

FAZA E PROJEKTIT / PROJECT PHASE

PROJEKT ZBATIMI

IMPLEMENTATION DESIGN

GRUPI I PROJEKTIMIT

Inxh.Hidro. Merita MENGRI

Ark.Raimonda MYDINLLARI

Inxh.Ndert.Rexhep Tarba

Inxh.Elek.Spiro PLEQI

Inxh.Kristaq GJOKA

Inxh.Baftjar SHYPHEJA

Inxh. Gjeo.Yzeir MIRAKA

Inxh. Mek. Arqile PERI

Inxh.Gjeodet.Lulzim VRAPI

EMERTIMI I FLETES / TITLE OF DESIGN

PLANIMETRIA E SHPRONESIMEVE

SHKALLA: 1:500
SCALE: 1:500

NR.FLETES / DRAWING NO.

09

GUSHT 2022
AUGUST 2022

VULA / STAMP

PLANIMETRIA E
SHPRONESIMEVE 1: 500.

POROSITESI / CLIENT

BASHKIA MALESI E MADHE

KONSULENT / CONSULTANT

"ZENIT&CO"sh.p.k

Urban planning, architectural design, construction supervision & commissioning.

Address:
*St.*Myrteza Topi (No.18.zip.code.1007)
E-Mail: zenit06@live.com

E A D - STUDIO
Engineering Advanced Design

Address:
St./Rruga "Riza Cerova", pallati nr/No. 7, kati pare, hyrja 2

OBJEKTI / PROJECT NAME

"LOTI I - SISTEMIM ASFALTIMI I RRUGËS KOPLIK-STERBEQ-JUBICE-KAMICE, NJESIA ADMINISTRATIVE KOPLIK DHE NJESIA ADMINISTRATIVE QENDER".

ZONA / LOCATION

BASHKIA MALESI E MADHE
MALESI E MADHE MUNICIPALITY

FAZA E PROJEKTIT / PROJECT PHASE

PROJEKT ZBATIMI

IMPLEMENTATION DESIGN

GRUPI I PROJEKTIMIT

Inxh.Hidro. Merita MENGRI

Ark.Raimonda MYDINLLARI

Inxh.Ndert.Rexhep Tarba

Inxh.Elek.Spiro PLEQI

Inxh.Kristaq GJOKA

Inxh.Baftjar SHYPHEJA

Inxh. Gjeo.Yzeir MIRAKA

Inxh. Mek. Arqile PERI

Inxh.Gjeodet.Lulzim VRAPI

EMERTIMI I FLETES / TITLE OF DESIGN

PLANIMETRIA E SHPRONESIMEVE

SHKALLA: 1:500 SCALE: 1:500	NR.FLETES / DRAWING NO.
GUSHT 2022 AUGUST 2022	10

VULA / STAMP

PLANIMETRIA E SHPRONESIMEVE 1: 500.

Shpjegues:

- Objekt
- Bankine
- Kunete
- Asfalt
- Trotuar
- Sip. shpronesimi
- Kanal ekzistues
- Shtylle ndricimi

POROSITESI / CLIENT

BASHKIA MALESI E MADHE

KONSULENT / CONSULTANT

"ZENIT&CO"sh.p.k

Urban planning, architectural design, construction supervision & commissioning.

Address:
*St.*Myrteza Topi (No.18.zip.code.1007)
E-Mail: zenit06@live.com

E A D - STUDIO
Engineering Advanced Design

Address:
St./Rruga "Riza Cerova", pallati nr/No. 7, kati pare, hyrja 2

OBJEKTI / PROJECT NAME

"LOTI I - SISTEMIM ASFALTIMI I RRUGËS KOPLIK-STERBEQ-JUBICE-KAMICE, NJESIA ADMINISTRATIVE KOPLIK DHE NJESIA ADMINISTRATIVE QENDER".

ZONA / LOCATION

BASHKIA MALESI E MADHE
MALESI E MADHE MUNICIPALITY

FAZA E PROJEKTIT / PROJECT PHASE

PROJEKT ZBATIMI

IMPLEMENTATION DESIGN

GRUPI I PROJEKTIMIT

Inxh.Hidro. Merita MENGRI

Ark.Raimonda MYDINLLARI

Inxh.Ndert.Rexhep Tarba

Inxh.Elek.Spiro PLEQI

Inxh.Kristaq GJOKA

Inxh.Baftjar SHYPHEJA

Inxh. Gjeo.Yzeir MIRAKA

Inxh. Mek. Arqile PERI

Inxh.Gjeodet.Lulzim VRAPI

EMERTIMI I FLETES / TITLE OF DESIGN

PLANIMETRIA E SHPRONESIMEVE

SHKALLA: 1:500
SCALE: 1:500

NR.FLETES / DRAWING NO.

11

GUSHT 2022
AUGUST 2022

VULA / STAMP

PLANIMETRIA E SHPRONESIMEVE 1: 500.

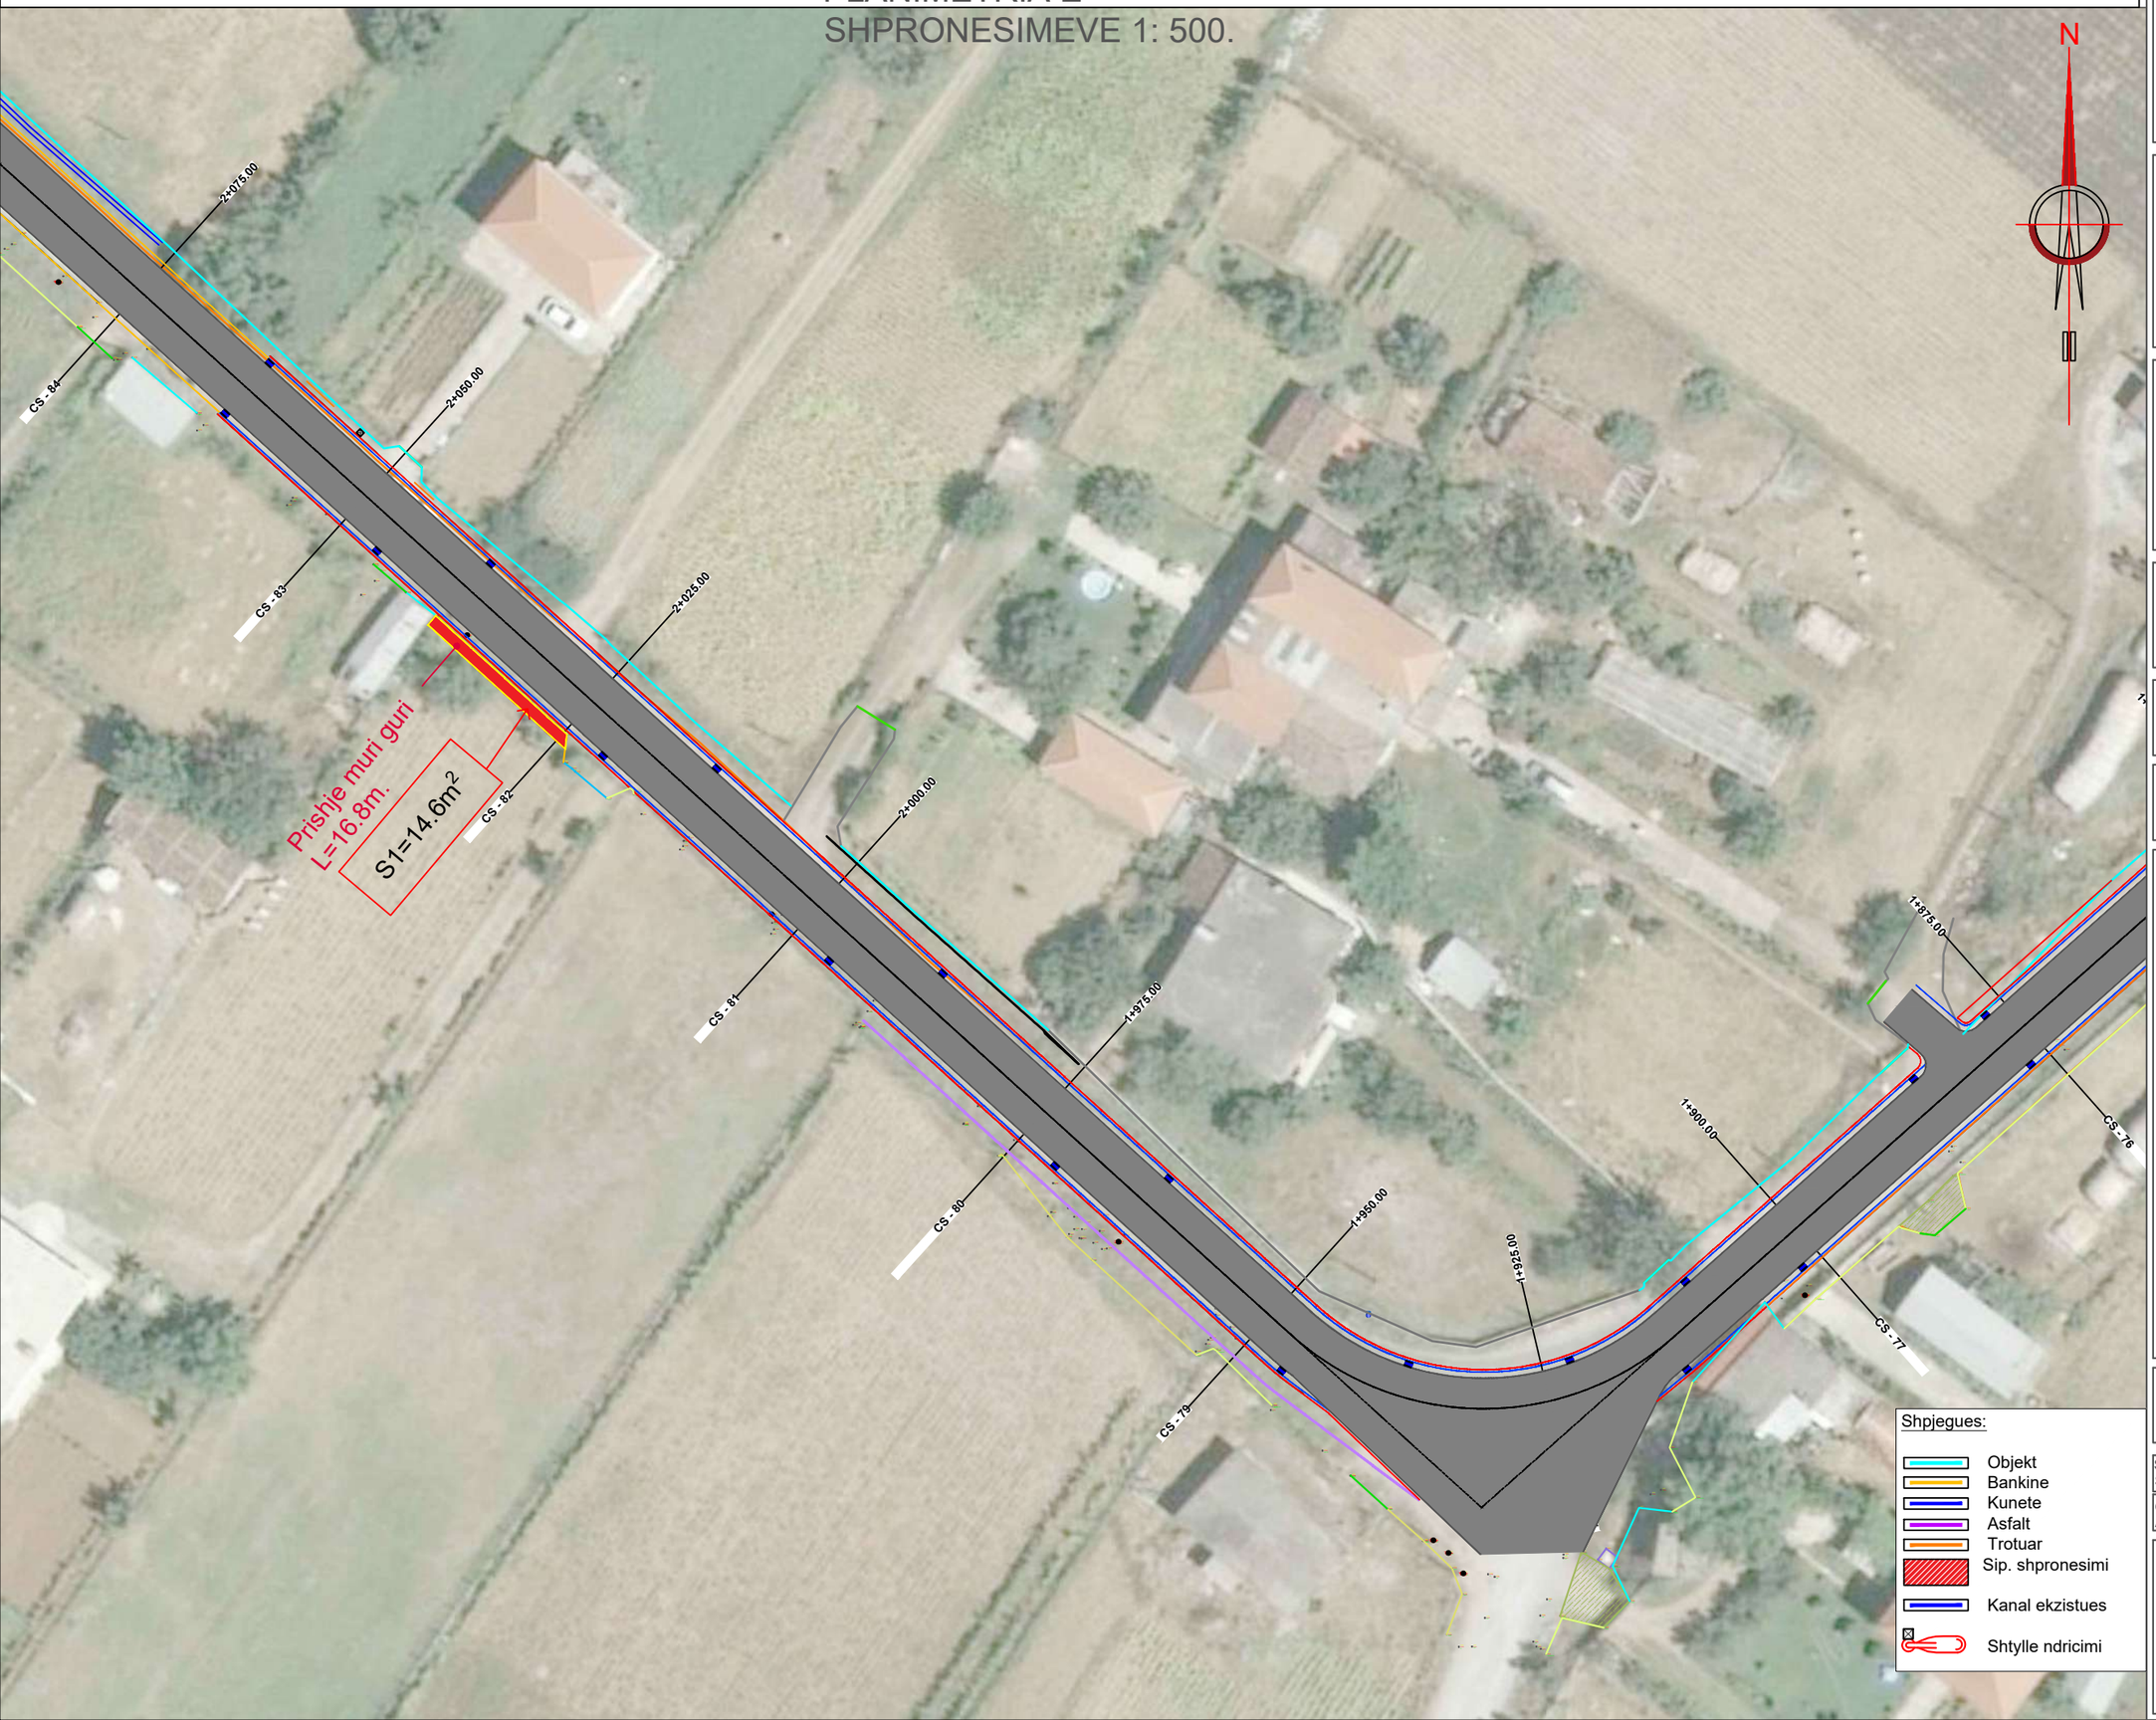

POROSITESI / CLIENT

BASHKIA MALESI E MADHE

KONSULENT / CONSULTANT

"ZENIT&CO"sh.p.k

Urban planning, architectural design, construction supervision & commissioning.

Address:
*St.*Myrteza Topi (No.18.zip.code.1007)
E-Mail: zenit06@live.com

E A D - STUDIO
Engineering Advanced Design

Address:
St./Rruga "Riza Cerova", pallati nr/No. 7, kati pare, hyrja 2

OBJEKTI / PROJECT NAME

"LOTI I - SISTEMIM ASFALTIMI I RRUGËS KOPLIK-STERBEQ-JUBICE-KAMICE, NJESIA ADMINISTRATIVE KOPLIK DHE NJESIA ADMINISTRATIVE QENDER".

ZONA / LOCATION

BASHKIA MALESI E MADHE
MALESI E MADHE MUNICIPALITY

FAZA E PROJEKTIT / PROJECT PHASE

PROJEKT ZBATIMI

IMPLEMENTATION DESIGN

GRUPI I PROJEKTIMIT

Inxh.Hidro. Merita MENGRI

Ark.Raimonda MYDINLLARI

Inxh.Ndert.Rexhep Tarba

Inxh.Elek.Spiro PLEQI

Inxh.Kristaq GJOKA

Inxh.Baftjar SHYPHEJA

Inxh. Gjeo.Yzeir MIRAKA

Inxh. Mek. Arqile PERI

Inxh.Gjeodet.Lulzim VRAPI

EMERTIMI I FLETES / TITLE OF DESIGN

PLANIMETRIA E SHPRONESIMEVE

SHKALLA: 1:500
SCALE: 1:500

NR.FLETES / DRAWING NO.

12

GUSHT 2022
AUGUST 2022

VULA / STAMP

PLANIMETRIA E SHPRONESIMEVE 1: 500.

POROSITESI / CLIENT

BASHKIA MALESI E MADHE

KONSULENT / CONSULTANT

"ZENIT&CO"sh.p.k

Urban planning, architectural design, construction supervision & commissioning.

Address:
*St.*Myrteza Topi (No.18.zip.code.1007)
E-Mail: zenit06@live.com

E A D - STUDIO
Engineering Advanced Design

Address:
St./Rruga "Riza Cerova", pallati nr/No. 7, kati pare, hyrja 2

OBJEKTI / PROJECT NAME

"LOTI I - SISTEMIM ASFALTIMI I RRUGËS KOPLIK-STERBEQ-JUBICE-KAMICE, NJESIA ADMINISTRATIVE KOPLIK DHE NJESIA ADMINISTRATIVE QENDER".

ZONA / LOCATION

BASHKIA MALESI E MADHE
MALESI E MADHE MUNICIPALITY

FAZA E PROJEKTIT / PROJECT PHASE

PROJEKT ZBATIMI

IMPLEMENTATION DESIGN

GRUPI I PROJEKTIMIT

Inxh.Hidro. Merita MENGRI

Ark.Raimonda MYDINLLARI

Inxh.Ndert.Rexhep Tarba

Inxh.Elek.Spiro PLEQI

Inxh.Kristaq GJOKA

Inxh.Baftjar SHYPHEJA

Inxh. Gjeo.Yzeir MIRAKA

Inxh. Mek. Arqile PERI

Inxh.Gjeodet.Lulzim VRAPI

EMERTIMI I FLETES / TITLE OF DESIGN

PLANIMETRIA E SHPRONESIMEVE

SHKALLA: 1:500
SCALE: 1:500

NR.FLETES / DRAWING NO.

13

GUSHT 2022
AUGUST 2022

VULA / STAMP

PLANIMETRIA E
SHPRONESIMEVE 1: 500.

Shpjegues:

- Objekt
- Bankine
- Kunete
- Asfalt
- Trotuar
- Sip. shpronesimi
- Kanal ekzistues
- Shtylle ndricimi

POROSITESI / CLIENT

BASHKIA MALESI E MADHE

KONSULENT / CONSULTANT

"ZENIT&CO"sh.p.k

Urban planning, architectural design, construction supervision & commissioning.

Address:
*St.*Myrteza Topi (No.18.zip.code.1007)
E-Mail: zenit06@live.com

E A D - STUDIO
Engineering Advanced Design

Address:
St./Rruga "Riza Cerova", pallati nr/No. 7, kati pare, hyrja 2

OBJEKTI / PROJECT NAME

"LOTI I - SISTEMIM ASFALTIMI I RRUGËS KOPLIK-STERBEQ-JUBICE-KAMICE, NJESIA ADMINISTRATIVE KOPLIK DHE NJESIA ADMINISTRATIVE QENDER".

ZONA / LOCATION

BASHKIA MALESI E MADHE
MALESI E MADHE MUNICIPALITY

FAZA E PROJEKTIT / PROJECT PHASE

PROJEKT ZBATIMI

IMPLEMENTATION DESIGN

GRUPI I PROJEKTIMIT

Inxh.Hidro. Merita MENGRI

Ark.Raimonda MYDINLLARI

Inxh.Ndert.Rexhep Tarba

Inxh.Elek.Spiro PLEQI

Inxh.Kristaq GJOKA

Inxh.Baftjar SHYPHEJA

Inxh. Gjeo.Yzeir MIRAKA

Inxh. Mek. Arqile PERI

Inxh.Gjeodet.Lulzim VRAPI

EMERTIMI I FLETES / TITLE OF DESIGN

PLANIMETRIA E
SHPRONESIMEVE

SHKALLA: 1:500
SCALE: 1:500

NR.FLETES / DRAWING NO.

14

GUSHT 2022
AUGUST 2022

VULA / STAMP

PLANIMETRIA E SHPRONESIMEVE 1: 500.

POROSITESI / CLIENT

BASHKIA MALESI E MADHE

KONSULENT / CONSULTANT

"ZENIT&CO"sh.p.k

Urban planning, architectural design, construction supervision & commissioning.

Address:
*St.*Myrteza Topi (No.18.zip.code.1007)
E-Mail: zenit06@live.com

E A D - STUDIO
Engineering Advanced Design

Address:
St./Rruga "Riza Cerova", pallati nr/No. 7, kati pare, hyrja 2

OBJEKTI / PROJECT NAME

"LOTI I - SISTEMIM ASFALTIMI I RRUGËS KOPLIK-STERBEQ-JUBICE-KAMICE, NJESIA ADMINISTRATIVE KOPLIK DHE NJESIA ADMINISTRATIVE QENDER".

ZONA / LOCATION

BASHKIA MALESI E MADHE
MALESI E MADHE MUNICIPALITY

FAZA E PROJEKTIT / PROJECT PHASE

PROJEKT ZBATIMI

IMPLEMENTATION DESIGN

GRUPI I PROJEKTIMIT

Inxh.Hidro. Merita MENGRI

Ark.Raimonda MYDINLLARI

Inxh.Ndert.Rexhep Tarba

Inxh.Elek.Spiro PLEQI

Inxh.Kristaq GJOKA

Inxh.Baftjar SHYPHEJA

Inxh. Gjeo.Yzeir MIRAKA

Inxh. Mek. Arqile PERI

Inxh.Gjeodet.Lulzim VRAPI

EMERTIMI I FLETES / TITLE OF DESIGN

PLANIMETRIA E SHPRONESIMEVE

SHKALLA: 1:500
SCALE: 1:500

NR.FLETES / DRAWING NO.

15

GUSHT 2022
AUGUST 2022

VULA / STAMP

PLANIMETRIA E SHPRONESIMEVE 1: 500.

POROSITESI / CLIENT

BASHKIA MALESI E MADHE

KONSULENT / CONSULTANT

"ZENIT&CO"sh.p.k

Urban planning, architectural design, construction supervision & commissioning.

Address:
*St.*Myrteza Topi (No.18.zip.code.1007)
E-Mail: zenit06@live.com

E A D - STUDIO
Engineering Advanced Design

Address:
St./Rruga "Riza Cerova", pallati nr/No. 7, kati pare, hyrja 2

OBJEKTI / PROJECT NAME

"LOTI I - SISTEMIM ASFALTIMI I RRUGËS KOPLIK-STERBEQ-JUBICE-KAMICE, NJESIA ADMINISTRATIVE KOPLIK DHE NJESIA ADMINISTRATIVE QENDER".

ZONA / LOCATION

BASHKIA MALESI E MADHE
MALESI E MADHE MUNICIPALITY

FAZA E PROJEKTIT / PROJECT PHASE

PROJEKT ZBATIMI

IMPLEMENTATION DESIGN

GRUPI I PROJEKTIMIT

Inxh.Hidro. Merita MENGRI

Ark.Raimonda MYDINLLARI

Inxh.Ndert.Rexhep Tarba

Inxh.Elek.Spiro PLEQI

Inxh.Kristaq GJOKA

Inxh.Baftjar SHYPHEJA

Inxh. Gjeo.Yzeir MIRAKA

Inxh. Mek. Arqile PERI

Inxh.Gjeodet.Lulzim VRAPI

EMERTIMI I FLETES / TITLE OF DESIGN

PLANIMETRIA E SHPRONESIMEVE

SHKALLA: 1:500 SCALE: 1:500	NR.FLETES / DRAWING NO.
GUSHT 2022 AUGUST 2022	16

VULA / STAMP

PLANIMETRIA E
SHPRONESIMEVE 1: 500.

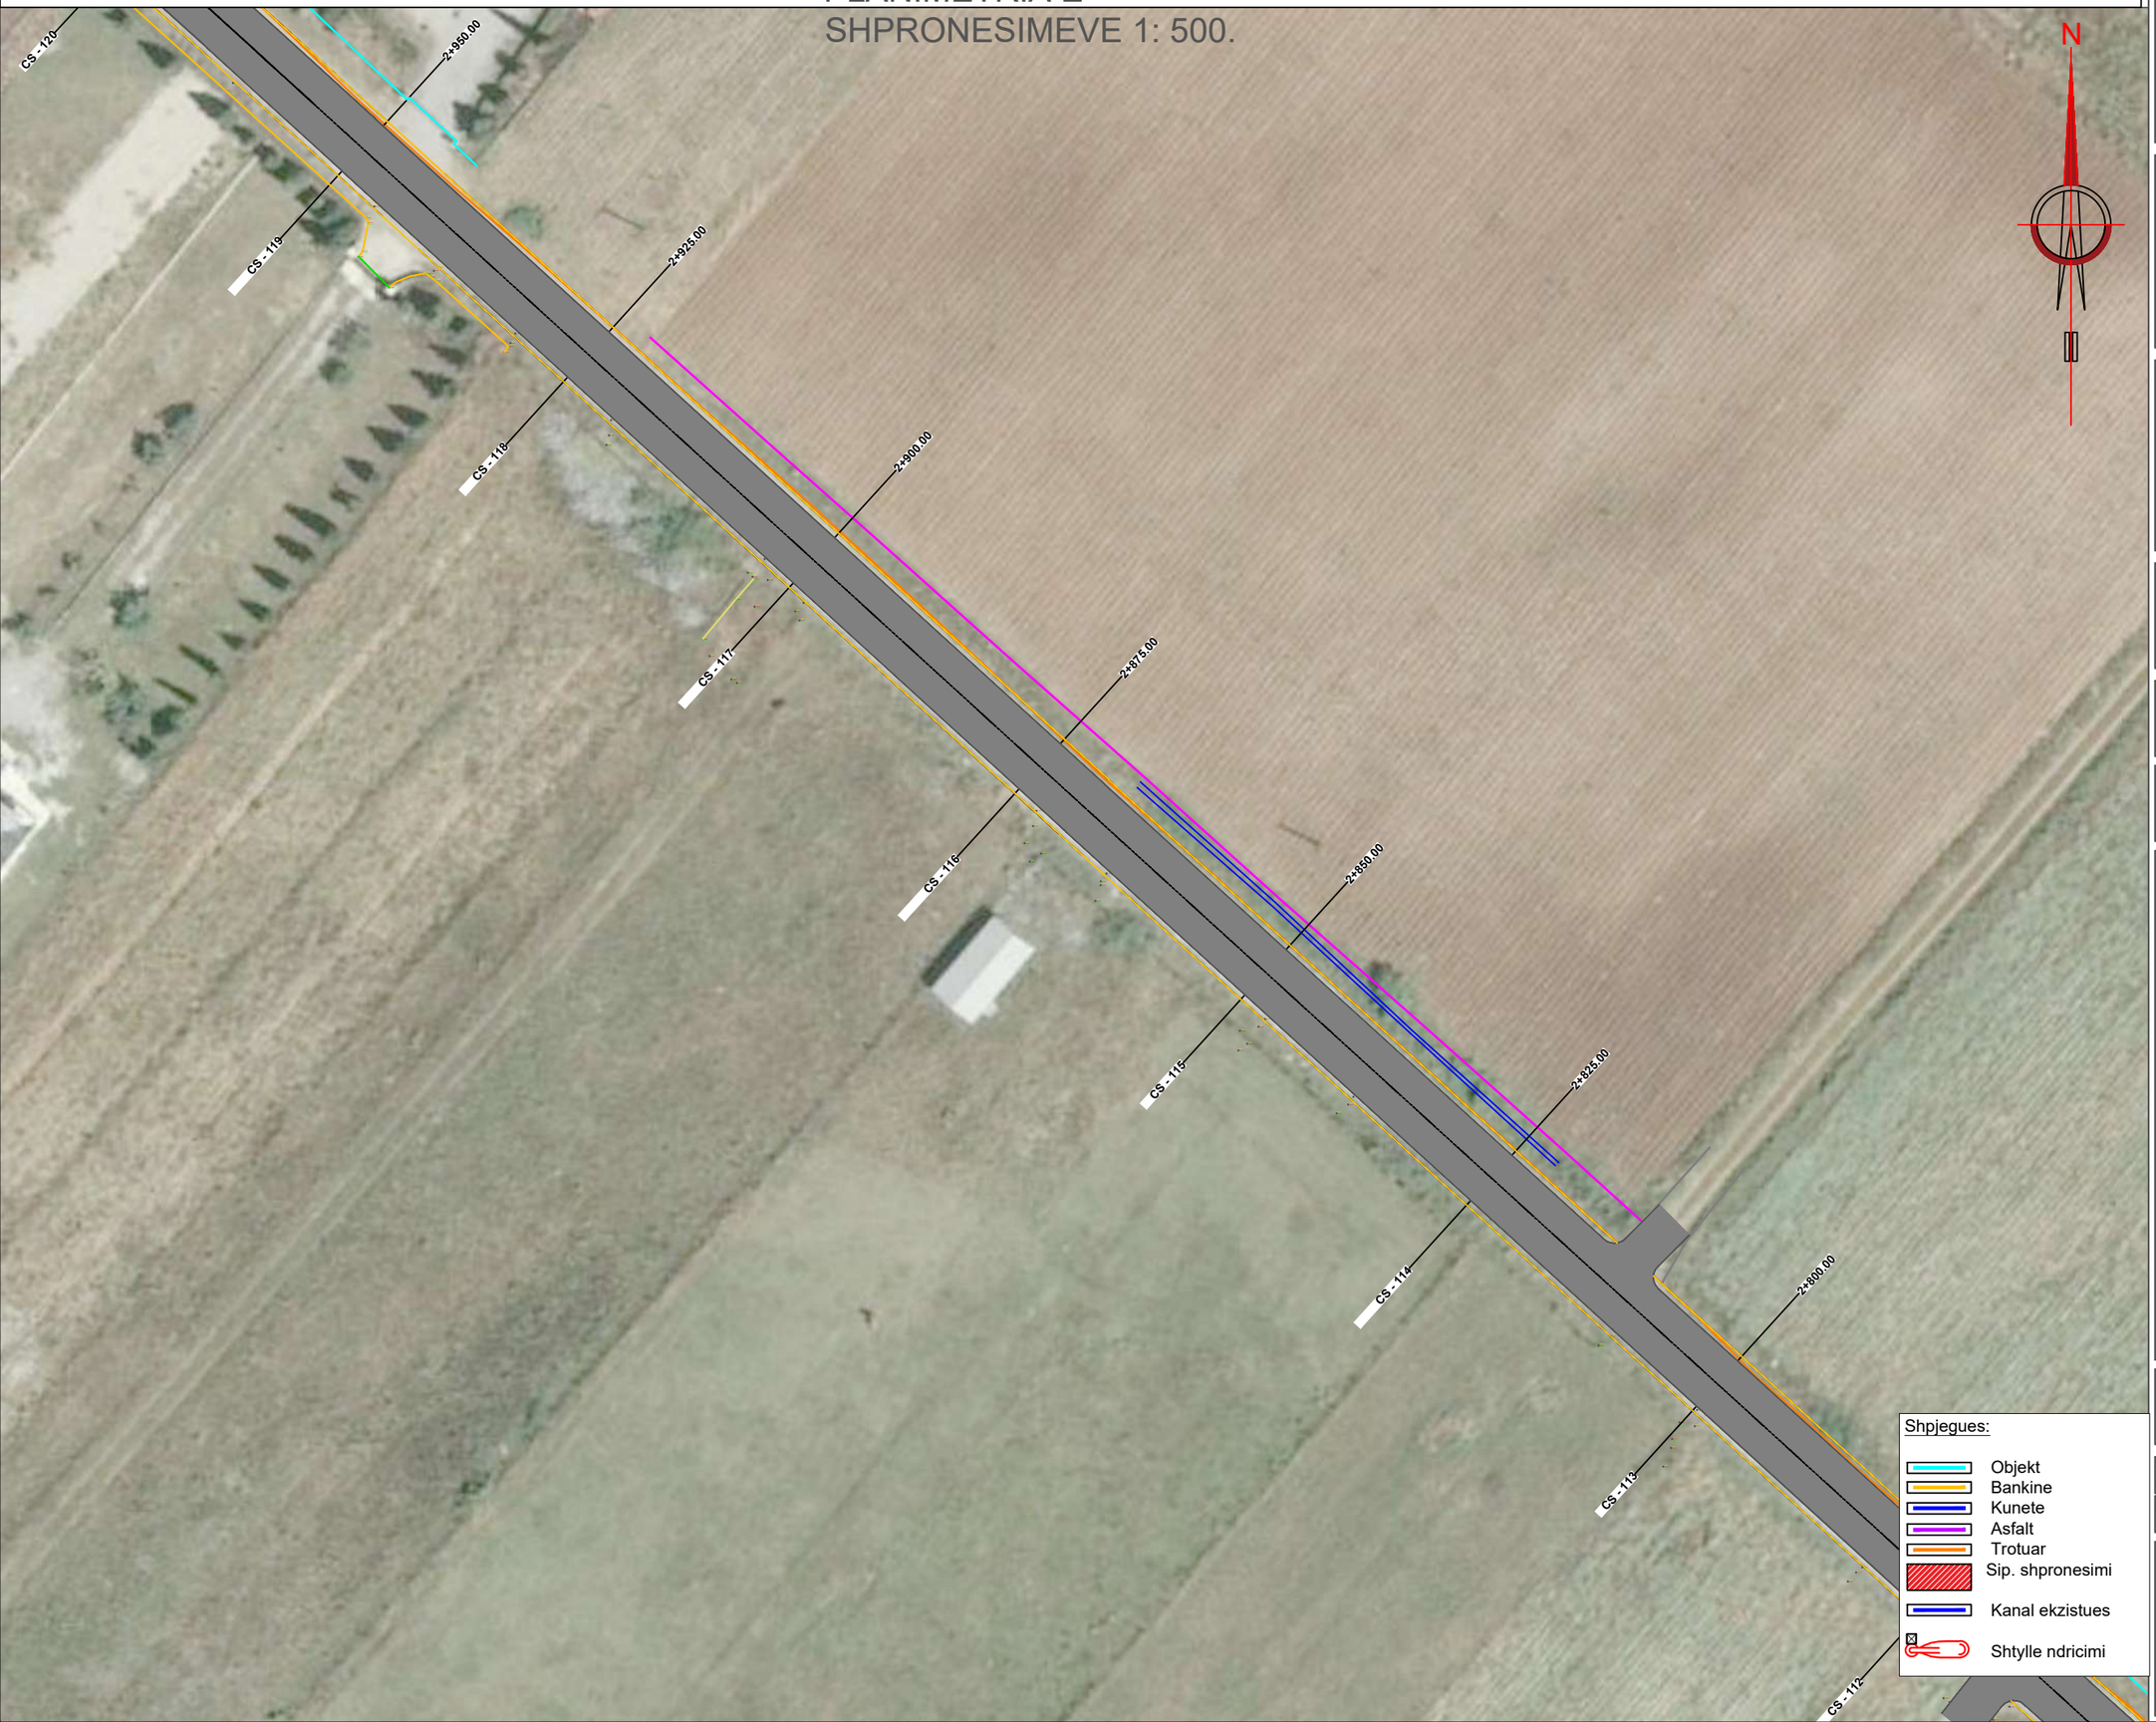

POROSITESI / CLIENT

BASHKIA MALESI E MADHE

KONSULENT / CONSULTANT

"ZENIT&CO"sh.p.k

Urban planning, architectural design, construction supervision & commissioning.

Address:
*St.*Myrteza Topi (No.18.zip.code.1007)
E-Mail: zenit06@live.com

E A D - STUDIO
Engineering Advanced Design

Address:
St./Rruga "Riza Cerova", pallati nr/No. 7, kati pare, hyrja 2

OBJEKTI / PROJECT NAME

"LOTI I - SISTEMIM ASFALTIMI I RRUGËS KOPLIK-STERBEQ-JUBICE-KAMICE, NJESIA ADMINISTRATIVE KOPLIK DHE NJESIA ADMINISTRATIVE QENDER".

ZONA / LOCATION

BASHKIA MALESI E MADHE
MALESI E MADHE MUNICIPALITY

FAZA E PROJEKTIT / PROJECT PHASE

PROJEKT ZBATIMI

IMPLEMENTATION DESIGN

GRUPI I PROJEKTIMIT

Inxh.Hidro. Merita MENGRI

Ark.Raimonda MYDINLLARI

Inxh.Ndert.Rexhep Tarba

Inxh.Elek.Spiro PLEQI

Inxh.Kristaq GJOKA

Inxh.Baftjar SHYPHEJA

Inxh. Gjeo.Yzeir MIRAKA

Inxh. Mek. Arqile PERI

Inxh.Gjeodet.Lulzim VRAPI

EMERTIMI I FLETES / TITLE OF DESIGN

PLANIMETRIA E SHPRONESIMEVE

SHKALLA: 1:500 SCALE: 1:500	NR.FLETES / DRAWING NO.
GUSHT 2022 AUGUST 2022	17

VULA / STAMP

PLANIMETRIA E
SHPRONESIMEVE 1: 500.

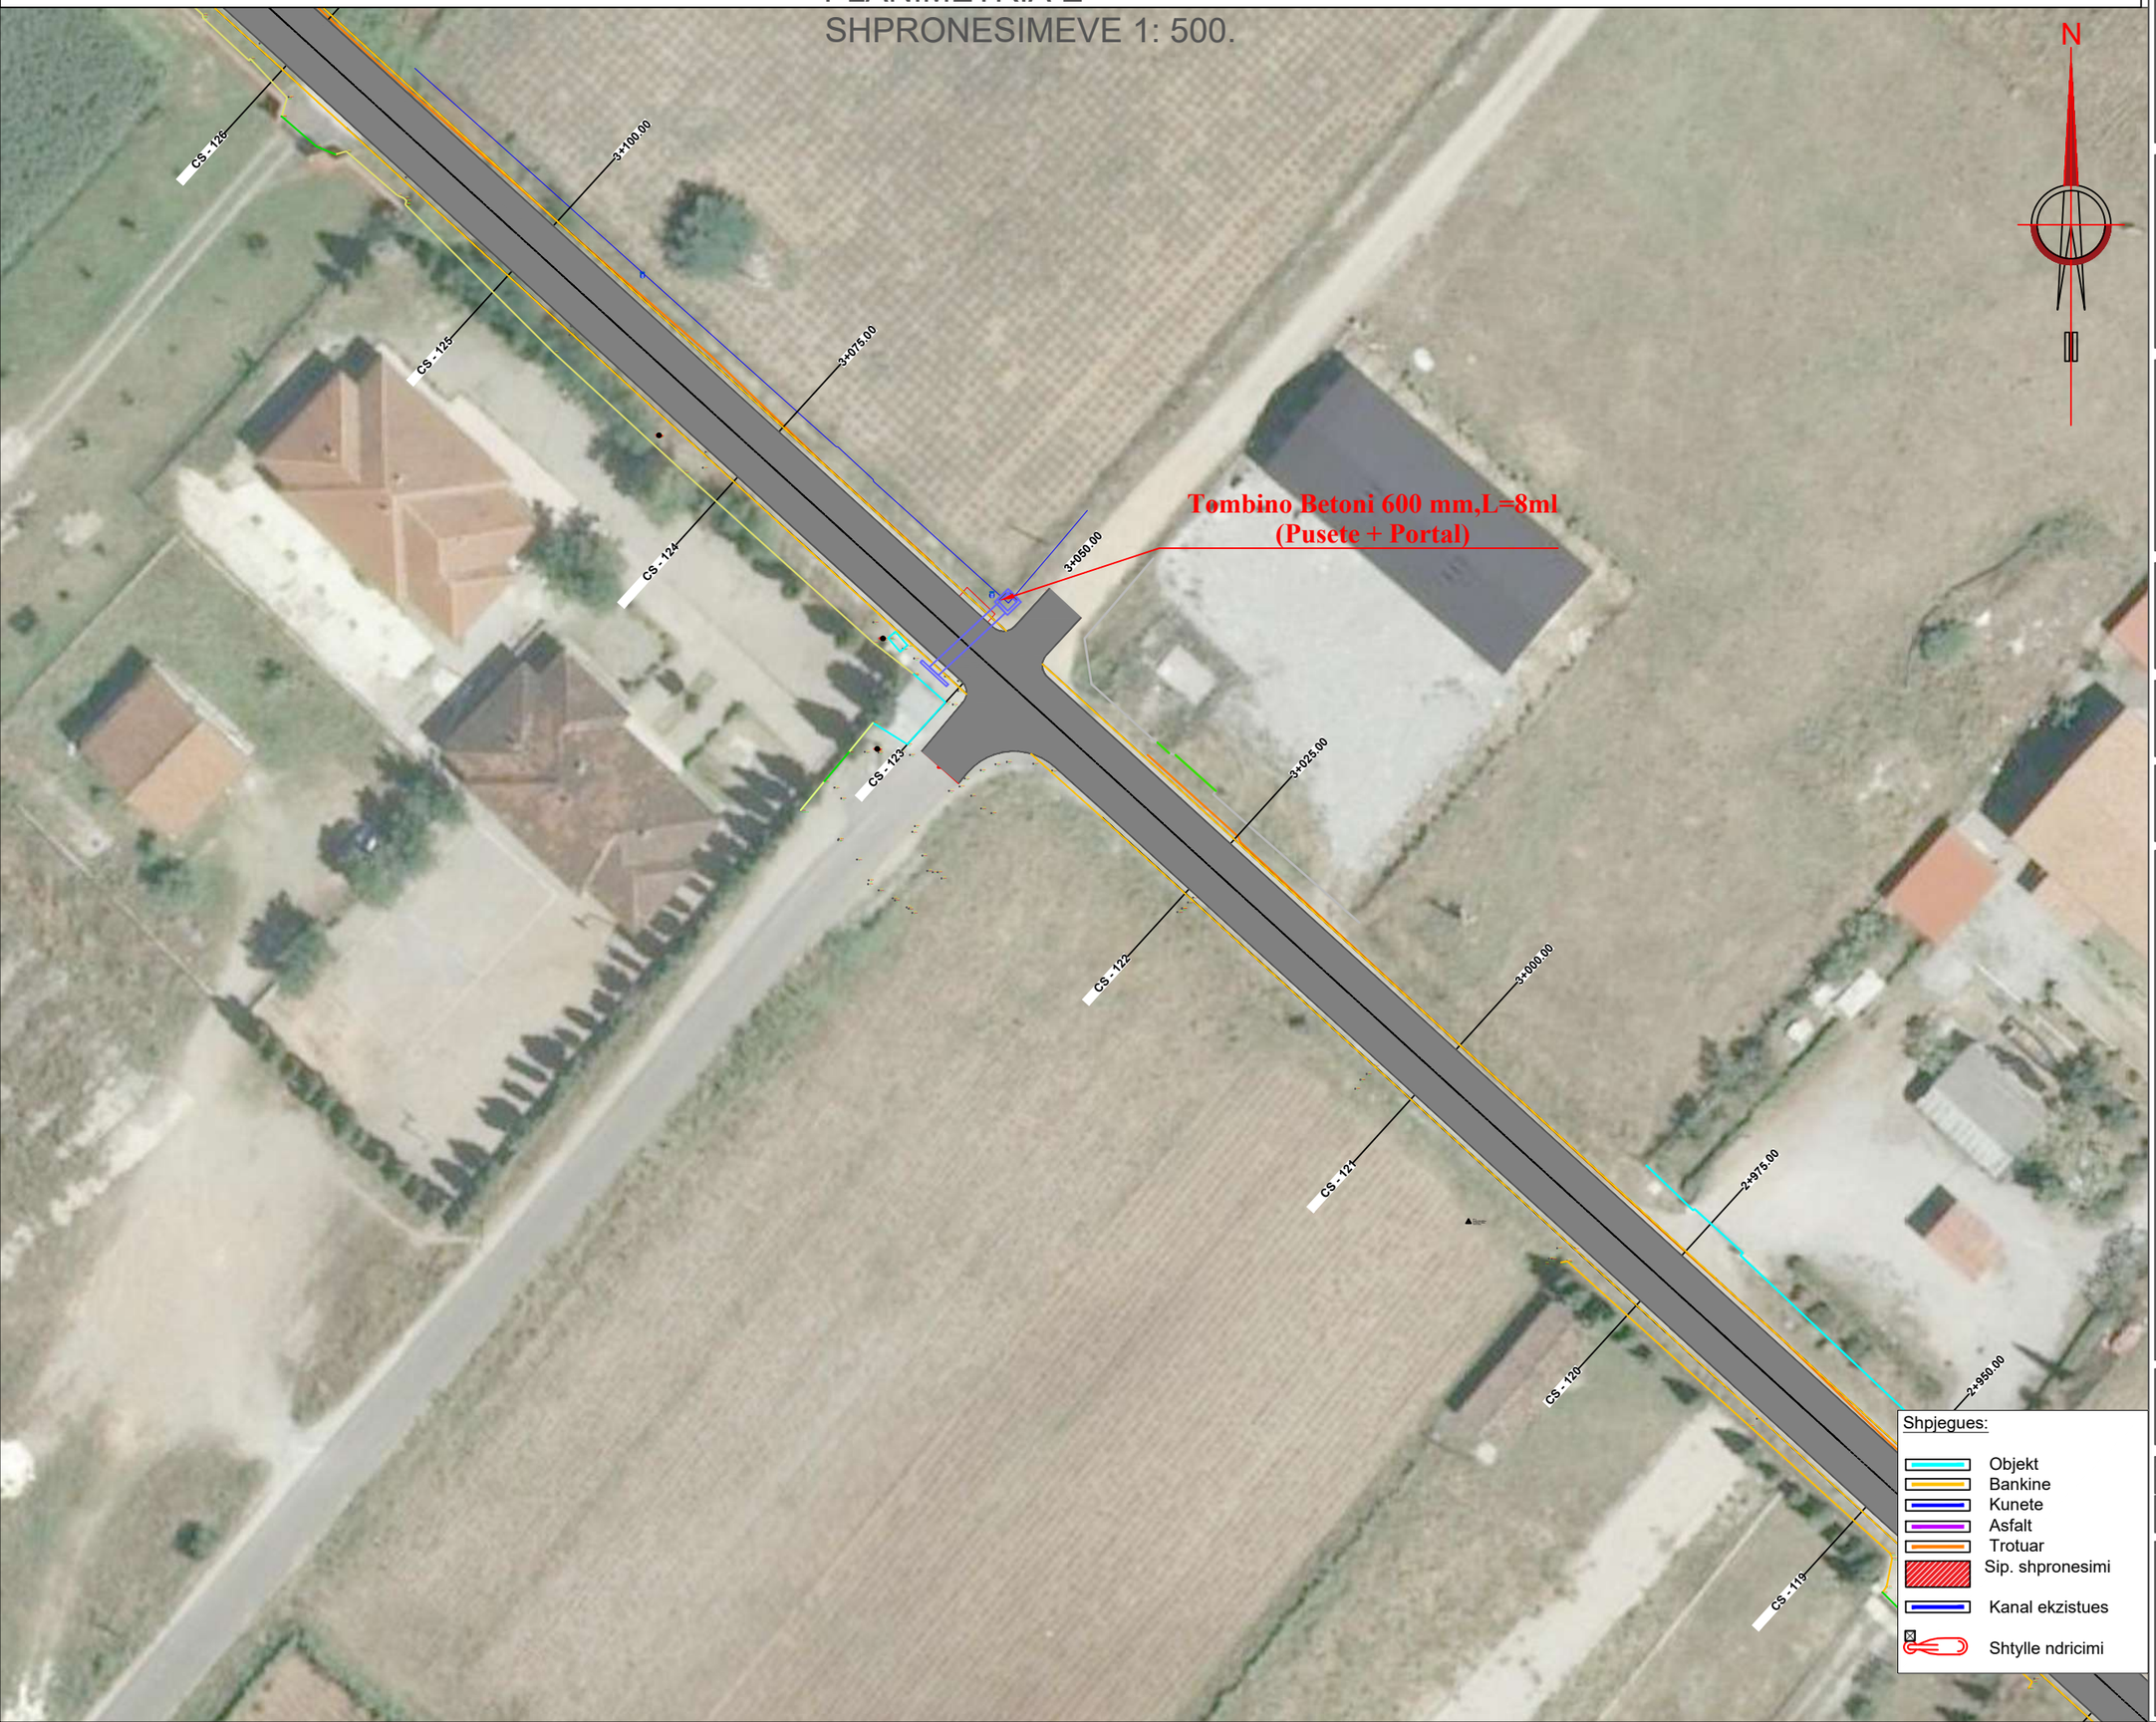

POROSITESI / CLIENT

BASHKIA MALESI E MADHE

KONSULENT / CONSULTANT

"ZENIT&CO"sh.p.k

Urban planning, architectural design, construction supervision & commissioning.

Address:
*St.*Myrteza Topi (No.18.zip.code.1007)
E-Mail: zenit06@live.com

E A D - STUDIO
Engineering Advanced Design

Address:
St./Rruga "Riza Cerova", pallati nr/No. 7, kati pare, hyrja 2

OBJEKTI / PROJECT NAME
"LOTI I - SISTEMIM ASFALTIMI I RRUGËS KOPLIK-STERBEQ-JUBICE-KAMICE, NJESIA ADMINISTRATIVE KOPLIK DHE NJESIA ADMINISTRATIVE QENDER".

ZONA / LOCATION
BASHKIA MALESI E MADHE
MALESI E MADHE MUNICIPALITY

FAZA E PROJEKTIT / PROJECT PHASE
PROJEKT ZBATIMI
IMPLEMENTATION DESIGN

GRUPI I PROJEKTIMIT
Inxh.Hidro. Merita MENGRI
Ark.Raimonda MYDINLLARI
Inxh.Ndert.Rexhep Tarba
Inxh.Elek.Spiro PLEQI
Inxh.Kristaq GJOKA
Inxh.Baftjar SHYPHEJA
Inxh. Gjeo.Yzeir MIRAKA
Inxh. Mek. Arqile PERI
Inxh.Gjeodet.Lulzim VRAPI

EMERTIMI I FLETES / TITLE OF DESIGN
PLANIMETRIA E SHPRONESIMEVE

SHKALLA: 1:500
SCALE: 1:500

GUSHT 2022
AUGUST 2022

NR.FLETES / DRAWING NO.
18

VULA / STAMP

PLANIMETRIA E SHPRONESIMEVE 1: 500.

POROSITESI / CLIENT

BASHKIA MALESI E MADHE

KONSULENT / CONSULTANT

"ZENIT&CO"sh.p.k

Urban planning, architectural design, construction supervision & commissioning.

Address:
*St.*Myrteza Topi (No.18.zip.code.1007)
E-Mail: zenit06@live.com

E A D - STUDIO
Engineering Advanced Design

Address:
St./Rruga "Riza Cerova", pallati nr/No. 7, kati pare, hyrja 2

OBJEKTI / PROJECT NAME

"LOTI I - SISTEMIM ASFALTIMI I RRUGËS KOPLIK-STERBEQ-JUBICE-KAMICE, NJESIA ADMINISTRATIVE KOPLIK DHE NJESIA ADMINISTRATIVE QENDER".

ZONA / LOCATION

BASHKIA MALESI E MADHE
MALESI E MADHE MUNICIPALITY

FAZA E PROJEKTIT / PROJECT PHASE

PROJEKT ZBATIMI

IMPLEMENTATION DESIGN

GRUPI I PROJEKTIMIT

Inxh.Hidro. Merita MENGRI

Ark.Raimonda MYDINLLARI

Inxh.Ndert.Rexhep Tarba

Inxh.Elek.Spiro PLEQI

Inxh.Kristaq GJOKA

Inxh.Baftjar SHYPHEJA

Inxh. Gjeo.Yzeir MIRAKA

Inxh. Mek. Arqile PERI

Inxh.Gjeodet.Lulzim VRAPI

EMERTIMI I FLETES / TITLE OF DESIGN

PLANIMETRIA E SHPRONESIMEVE

SHKALLA: 1:500
SCALE: 1:500

NR.FLETES / DRAWING NO.

19

GUSHT 2022
AUGUST 2022

VULA / STAMP

PLANIMETRIA E SHPRONESIMEVE 1: 500.

Shpjegues:

- Objekt
- Bankine
- Kunete
- Asfalt
- Trotuar
- Sip. shpronesimi
- Kanal ekzistues
- Shtylle ndricimi

POROSITESI / CLIENT

BASHKIA MALESI E MADHE

KONSULENT / CONSULTANT

"ZENIT&CO"sh.p.k

Urban planning, architectural design, construction supervision & commissioning.

Address:
*St.*Myrteza Topi (No.18.zip.code.1007)
E-Mail: zenit06@live.com

EAD-STUDIO
Engineering Advanced Design

Address:
St./Rruga "Riza Cerova", pallati nr/No. 7, kati pare, hyrja 2

OBJEKTI / PROJECT NAME

"LOTI I - SISTEMIM ASFALTIMI I RRUGËS KOPLIK-STERBEQ-JUBICE-KAMICE, NJESIA ADMINISTRATIVE KOPLIK DHE NJESIA ADMINISTRATIVE QENDER".

ZONA / LOCATION

BASHKIA MALESI E MADHE
MALESI E MADHE MUNICIPALITY

FAZA E PROJEKTIT / PROJECT PHASE

PROJEKT ZBATIMI

IMPLEMENTATION DESIGN

GRUPI I PROJEKTIMIT

Inxh.Hidro. Merita MENGRI

Ark.Raimonda MYDINLLARI

Inxh.Ndert.Rexhep Tarba

Inxh.Elek.Spiro PLEQI

Inxh.Kristaq GJOKA

Inxh.Baftjar SHYPHEJA

Inxh. Gjeo.Yzeir MIRAKA

Inxh. Mek. Arqile PERI

Inxh.Gjeodet.Lulzim VRAPI

EMERTIMI I FLETES / TITLE OF DESIGN

PLANIMETRIA E SHPRONESIMEVE

SHKALLA: 1:500
SCALE: 1:500

NR.FLETES / DRAWING NO.

20

GUSHT 2022
AUGUST 2022

VULA / STAMP

PLANIMETRIA E
SHPRONESIMEVE 1: 500.

POROSITESI / CLIENT

BASHKIA MALESI E MADHE

KONSULENT / CONSULTANT

"ZENIT&CO"sh.p.k

Urban planning, architectural design, construction supervision & commissioning.

Address:
*St.*Myrteza Topi (No.18.zip.code.1007)
E-Mail: zenit06@live.com

E A D - STUDIO
Engineering Advanced Design

Address:
St./Rruga "Riza Cerova", pallati nr/No. 7, kati pare, hyrja 2

OBJEKTI / PROJECT NAME

"LOTI I - SISTEMIM ASFALTIMI I RRUGËS KOPLIK-STERBEQ-JUBICE-KAMICE, NJESIA ADMINISTRATIVE KOPLIK DHE NJESIA ADMINISTRATIVE QENDER".

ZONA / LOCATION

BASHKIA MALESI E MADHE
MALESI E MADHE MUNICIPALITY

FAZA E PROJEKTIT / PROJECT PHASE

PROJEKT ZBATIMI

IMPLEMENTATION DESIGN

GRUPI I PROJEKTIMIT

Inxh.Hidro. Merita MENGRI

Ark.Raimonda MYDINLLARI

Inxh.Ndert.Rexhep Tarba

Inxh.Elek.Spiro PLEQI

Inxh.Kristaq GJOKA

Inxh.Baftjar SHYPHEJA

Inxh. Gjeo.Yzeir MIRAKA

Inxh. Mek. Arqile PERI

Inxh.Gjeodet.Lulzim VRAPI

EMERTIMI I FLETES / TITLE OF DESIGN

PLANIMETRIA E SHPRONESIMEVE

SHKALLA: 1:500
SCALE: 1:500

NR.FLETES / DRAWING NO.

21

GUSHT 2022
AUGUST 2022

VULA / STAMP

PLANIMETRIA E SHPRONESIMEVE 1: 500.

Shpjegues:

- Objekt
- Bankine
- Kunete
- Asfalt
- Trotuar
- Sip. shpronesimi
- Kanal ekzistues
- Shtylle ndricimi

POROSITESI / CLIENT

BASHKIA MALESI E MADHE

KONSULENT / CONSULTANT

"ZENIT&CO"sh.p.k

Urban planning, architectural design, construction supervision & commissioning.

Address:
*St.*Myrteza Topi (No.18.zip.code.1007)
E-Mail: zenit06@live.com

E A D - STUDIO
Engineering Advanced Design

Address:
St./Rruga "Riza Cerova", pallati nr/No. 7, kati pare, hyrja 2

OBJEKTI / PROJECT NAME

"LOTI I - SISTEMIM ASFALTIMI I RRUGËS KOPLIK-STERBEQ-JUBICE-KAMICE, NJESIA ADMINISTRATIVE KOPLIK DHE NJESIA ADMINISTRATIVE QENDER".

ZONA / LOCATION

BASHKIA MALESI E MADHE
MALESI E MADHE MUNICIPALITY

FAZA E PROJEKTIT / PROJECT PHASE

PROJEKT ZBATIMI

IMPLEMENTATION DESIGN

GRUPI I PROJEKTIMIT

Inxh.Hidro. Merita MENGRI

Ark.Raimonda MYDINLLARI

Inxh.Ndert.Rexhep Tarba

Inxh.Elek.Spiro PLEQI

Inxh.Kristaq GJOKA

Inxh.Baftjar SHYPHEJA

Inxh. Gjeo.Yzeir MIRAKA

Inxh. Mek. Arqile PERI

Inxh.Gjeodet.Lulzim VRAPI

EMERTIMI I FLETES / TITLE OF DESIGN

PLANIMETRIA E SHPRONESIMEVE

SHKALLA: 1:500
SCALE: 1:500

NR.FLETES / DRAWING NO.

22

GUSHT 2022
AUGUST 2022

VULA / STAMP

PLANIMETRIA E
SHPRONESIMEVE 1: 500.

Shpjegues:

- Objekt
- Bankine
- Kunete
- Asfalt
- Trotuar
- Sip. shpronesimi
- Kanal ekzistues
- Shtylle ndricimi

POROSITESI / CLIENT

BASHKIA MALESI E MADHE

KONSULENT / CONSULTANT

"ZENIT&CO"sh.p.k

Urban planning, architectural design, construction supervision & commissioning.

Address:
*St.*Myrteza Topi (No.18.zip.code.1007)
E-Mail: zenit06@live.com

E A D - STUDIO
Engineering Advanced Design

Address:
St./Rruga "Riza Cerova", pallati nr/No. 7, kati pare, hyrja 2

OBJEKTI / PROJECT NAME

"LOTI I - SISTEMIM ASFALTIMI I RRUGËS KOPLIK-STERBEQ-JUBICE-KAMICE, NJESIA ADMINISTRATIVE KOPLIK DHE NJESIA ADMINISTRATIVE QENDER".

ZONA / LOCATION

BASHKIA MALESI E MADHE
MALESI E MADHE MUNICIPALITY

FAZA E PROJEKTIT / PROJECT PHASE

PROJEKT ZBATIMI

IMPLEMENTATION DESIGN

GRUPI I PROJEKTIMIT

Inxh.Hidro. Merita MENGRI

Ark.Raimonda MYDINLLARI

Inxh.Ndert.Rexhep Tarba

Inxh.Elek.Spiro PLEQI

Inxh.Kristaq GJOKA

Inxh.Baftjar SHYPHEJA

Inxh. Gjeo.Yzeir MIRAKA

Inxh. Mek. Arqile PERI

Inxh.Gjeodet.Lulzim VRAPI

EMERTIMI I FLETES / TITLE OF DESIGN

PLANIMETRIA E
SHPRONESIMEVE

SHKALLA: 1:500
SCALE: 1:500

NR.FLETES / DRAWING NO.

23

GUSHT 2022
AUGUST 2022

VULA / STAMP

PLANIMETRIA E SHPRONESIMEVE 1: 500.

Shpjegues:

- Objekt
- Bankine
- Kunete
- Asfalt
- Trotuar
- Sip. shpronesimi
- Kanal ekzistues
- Shtylle ndricimi

POROSITESI / CLIENT

BASHKIA MALESI E MADHE

KONSULENT / CONSULTANT

"ZENIT&CO"sh.p.k

Urban planning, architectural design, construction supervision & commissioning.

Address:
*St.*Myrteza Topi (No.18.zip.code.1007)
E-Mail: zenit06@live.com

EAD-STUDIO Engineering Advanced Design

Address:
St./Rruga "Riza Cerova", pallati nr/No. 7, kati pare, hyrja 2

OBJEKTI / PROJECT NAME

"LOTI I - SISTEMIM ASFALTIMI I RRUGËS KOPLIK-STERBEQ-JUBICE-KAMICE, NJESIA ADMINISTRATIVE KOPLIK DHE NJESIA ADMINISTRATIVE QENDER".

ZONA / LOCATION

BASHKIA MALESI E MADHE
MALESI E MADHE MUNICIPALITY

FAZA E PROJEKTIT / PROJECT PHASE

PROJEKT ZBATIMI

IMPLEMENTATION DESIGN

GRUPI I PROJEKTIMIT

Inxh.Hidro. Merita MENGRI

Ark.Raimonda MYDINLLARI

Inxh.Ndert.Rexhep Tarba

Inxh.Elek.Spiro PLEQI

Inxh.Kristaq GJOKA

Inxh.Baftjar SHYPHEJA

Inxh. Gjeo.Yzeir MIRAKA

Inxh. Mek. Arqile PERI

Inxh.Gjeodet.Lulzim VRAPI

EMERTIMI I FLETES / TITLE OF DESIGN

PLANIMETRIA E SHPRONESIMEVE

SHKALLA: 1:500
SCALE: 1:500

GUSHT 2022
AUGUST 2022

NR.FLETES / DRAWING NO.

24

VULA / STAMP

PLANIMETRIA E SHPRONESIMEVE 1: 500.

Shpjegues:

- Objekt
- Bankine
- Kunete
- Asfalt
- Trotuar
- Sip. shpronesimi
- Kanal ekzistues
- Shtylle ndricimi

POROSITESI / CLIENT

BASHKIA MALESI E MADHE

KONSULENT / CONSULTANT

"ZENIT&CO"sh.p.k

Urban planning, architectural design, construction supervision & commissioning.

Address:
*St.*Myrteza Topi (No.18.zip.code.1007)
E-Mail: zenit06@live.com

EAD-STUDIO
Engineering Advanced Design

Address:
St./Rruga "Riza Cerova", pallati nr/No. 7, kati pare, hyrja 2

OBJEKTI / PROJECT NAME

"LOTI I - SISTEMIM ASFALTIMI I RRUGËS KOPLIK-STERBEQ-JUBICE-KAMICE, NJESIA ADMINISTRATIVE KOPLIK DHE NJESIA ADMINISTRATIVE QENDER".

ZONA / LOCATION

BASHKIA MALESI E MADHE
MALESI E MADHE MUNICIPALITY

FAZA E PROJEKTIT / PROJECT PHASE

PROJEKT ZBATIMI

IMPLEMENTATION DESIGN

GRUPI I PROJEKTIMIT

Inxh.Hidro. Merita MENGRI

Ark.Raimonda MYDINLLARI

Inxh.Ndert.Rexhep Tarba

Inxh.Elek.Spiro PLEQI

Inxh.Kristaq GJOKA

Inxh.Baftjar SHYPHEJA

Inxh. Gjeo.Yzeir MIRAKA

Inxh. Mek. Arqile PERI

Inxh.Gjeodet.Lulzim VRAPI

EMERTIMI I FLETES / TITLE OF DESIGN

PLANIMETRIA E SHPRONESIMEVE

SHKALLA: 1:500
SCALE: 1:500

GUSHT 2022
AUGUST 2022

NR.FLETES / DRAWING NO.

25

VULA / STAMP

PLANIMETRIA E SHPRONESIMEVE 1: 500.

Shpjegues:

- Objekt
- Bankine
- Kunete
- Asfalt
- Trotuar
- Sip. shpronesimi
- Kanal ekzistues
- Shtylle ndricimi

POROSITESI / CLIENT

BASHKIA MALESI E MADHE

KONSULENT / CONSULTANT

"ZENIT&CO"sh.p.k

Urban planning, architectural design, construction supervision & commissioning.

Address:
*St.*Myrteza Topi (No.18.zip.code.1007)
E-Mail: zenit06@live.com

E A D - STUDIO
Engineering Advanced Design

Address:
St./Rruga "Riza Cerova", pallati nr/No. 7, kati pare, hyrja 2

OBJEKTI / PROJECT NAME
"LOTI I - SISTEMIM ASFALTIMI I RRUGËS KOPLIK-STERBEQ-JUBICE-KAMICE, NJESIA ADMINISTRATIVE KOPLIK DHE NJESIA ADMINISTRATIVE QENDER".

ZONA / LOCATION
BASHKIA MALESI E MADHE
MALESI E MADHE MUNICIPALITY

FAZA E PROJEKTIT / PROJECT PHASE
PROJEKT ZBATIMI
IMPLEMENTATION DESIGN

GRUPI I PROJEKTIMIT
Inxh.Hidro. Merita MENGRI
Ark.Raimonda MYDINLLARI
Inxh.Ndert.Rexhep Tarba
Inxh.Elek.Spiro PLEQI
Inxh.Kristaq GJOKA
Inxh.Baftjar SHYPHEJA
Inxh. Gjeo.Yzeir MIRAKA
Inxh. Mek. Arqile PERI
Inxh.Gjeodet.Lulzim VRAPI

EMERTIMI I FLETES / TITLE OF DESIGN
PLANIMETRIA E SHPRONESIMEVE

SHKALLA: 1:500
SCALE: 1:500

GUSHT 2022
AUGUST 2022

NR.FLETES / DRAWING NO.
26

VULA / STAMP

PLANIMETRIA E SHPRONESIMEVE 1: 500.

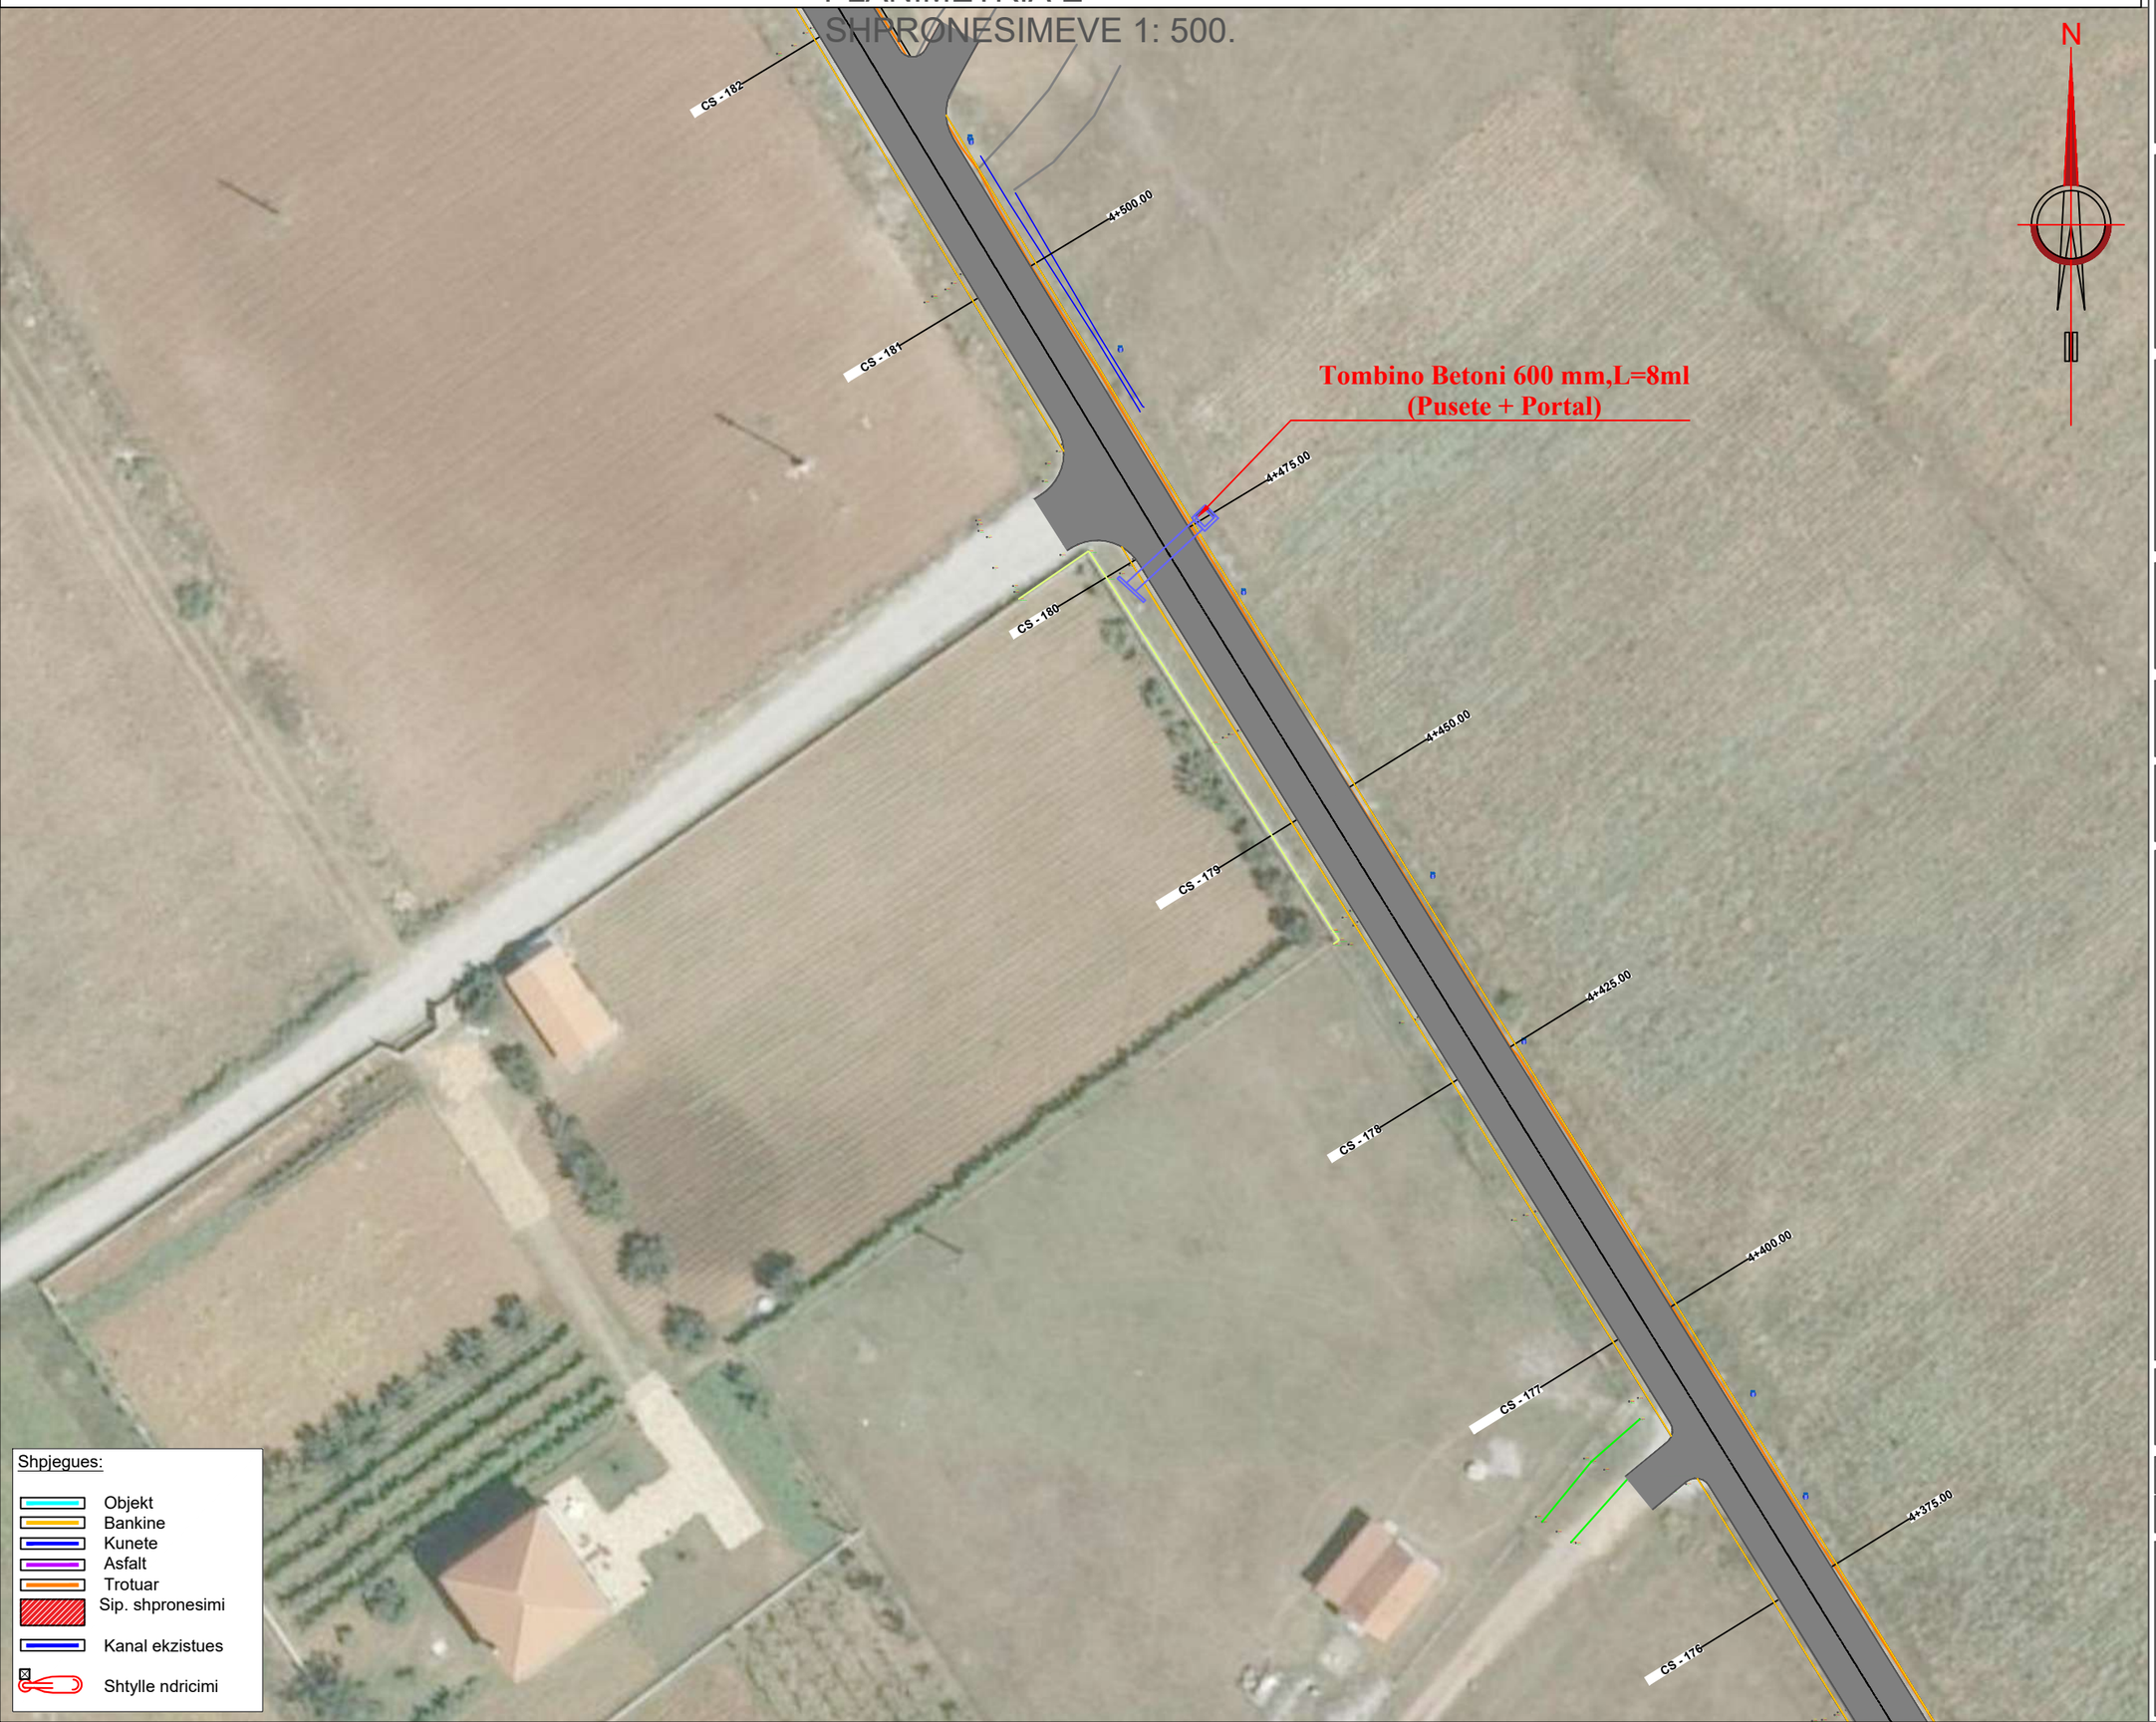

POROSITESI / CLIENT

BASHKIA MALESI E MADHE

KONSULENT / CONSULTANT

"ZENIT&CO"sh.p.k

Urban planning, architectural design, construction supervision & commissioning.

Address:
*St.*Myrteza Topi (No.18.zip.code.1007)
E-Mail: zenit06@live.com

E A D - STUDIO
Engineering Advanced Design

Address:
St./Rruga "Riza Cerova", pallati nr/No. 7, kati pare, hyrja 2

OBJEKTI / PROJECT NAME

"LOTI I - SISTEMIM ASFALTIMI I RRUGËS KOPLIK-STERBEQ-JUBICE-KAMICE, NJESIA ADMINISTRATIVE KOPLIK DHE NJESIA ADMINISTRATIVE QENDER".

ZONA / LOCATION

BASHKIA MALESI E MADHE
MALESI E MADHE MUNICIPALITY

FAZA E PROJEKTIT / PROJECT PHASE

PROJEKT ZBATIMI

IMPLEMENTATION DESIGN

GRUPI I PROJEKTIMIT

Inxh.Hidro. Merita MENGRI

Ark.Raimonda MYDINLLARI

Inxh.Ndert.Rexhep Tarba

Inxh.Elek.Spiro PLEQI

Inxh.Kristaq GJOKA

Inxh.Baftjar SHYPHEJA

Inxh. Gjeo.Yzeir MIRAKA

Inxh. Mek. Arqile PERI

Inxh.Gjeodet.Lulzim VRAPI

EMERTIMI I FLETES / TITLE OF DESIGN

PLANIMETRIA E SHPRONESIMEVE

SHKALLA: 1:500 SCALE: 1:500	NR.FLETES / DRAWING NO.
GUSHT 2022 AUGUST 2022	27

VULA / STAMP

PLANIMETRIA E SHPRONESIMEVE 1: 500.

POROSITESI / CLIENT

BASHKIA MALESI E MADHE

KONSULENT / CONSULTANT

"ZENIT&CO"sh.p.k

Urban planning, architectural design, construction supervision & commissioning.

Address:
*St.*Myrteza Topi (No.18.zip.code.1007)
E-Mail: zenit06@live.com

E A D - STUDIO
Engineering Advanced Design

Address:
St./Rruga "Riza Cerova", pallati nr/No. 7, kati pare, hyrja 2

OBJEKTI / PROJECT NAME

"LOTI I - SISTEMIM ASFALTIMI I RRUGËS KOPLIK-STERBEQ-JUBICE-KAMICE, NJESIA ADMINISTRATIVE KOPLIK DHE NJESIA ADMINISTRATIVE QENDER".

ZONA / LOCATION

BASHKIA MALESI E MADHE
MALESI E MADHE MUNICIPALITY

FAZA E PROJEKTIT / PROJECT PHASE

PROJEKT ZBATIMI

IMPLEMENTATION DESIGN

GRUPI I PROJEKTIMIT

Inxh.Hidro. Merita MENGRI

Ark.Raimonda MYDINLLARI

Inxh.Ndert.Rexhep Tarba

Inxh.Elek.Spiro PLEQI

Inxh.Kristaq GJOKA

Inxh.Baftjar SHYPHEJA

Inxh. Gjeo.Yzeir MIRAKA

Inxh. Mek. Arqile PERI

Inxh.Gjeodet.Lulzim VRAPI

EMERTIMI I FLETES / TITLE OF DESIGN

PLANIMETRIA E SHPRONESIMEVE

SHKALLA: 1:500 SCALE: 1:500	NR.FLETES / DRAWING NO.
GUSHT 2022 AUGUST 2022	28

VULA / STAMP

PLANIMETRIA E SHPRONESIMEVE 1: 500.

Shpjegues:

- Objekt
- Bankine
- Kunete
- Asfalt
- Trotuar
- Sip. shpronesimi
- Kanal ekzistues
- Shtylle ndricimi

POROSITESI / CLIENT

BASHKIA MALESI E MADHE

KONSULENT / CONSULTANT

"ZENIT&CO"sh.p.k

Urban planning, architectural design, construction supervision & commissioning.

Address:
*St.*Myrteza Topi (No.18.zip.code.1007)
E-Mail: zenit06@live.com

E A D - STUDIO
Engineering Advanced Design

Address:
St./Rruga "Riza Cerova", pallati nr/No. 7, kati pare, hyrja 2

OBJEKTI / PROJECT NAME

"LOTI I - SISTEMIM ASFALTIMI I RRUGËS KOPLIK-STERBEQ-JUBICE-KAMICE, NJESIA ADMINISTRATIVE KOPLIK DHE NJESIA ADMINISTRATIVE QENDER".

ZONA / LOCATION

BASHKIA MALESI E MADHE
MALESI E MADHE MUNICIPALITY

FAZA E PROJEKTIT / PROJECT PHASE

PROJEKT ZBATIMI

IMPLEMENTATION DESIGN

GRUPI I PROJEKTIMIT

Inxh.Hidro. Merita MENGRI

Ark.Raimonda MYDINLLARI

Inxh.Ndert.Rexhep Tarba

Inxh.Elek.Spiro PLEQI

Inxh.Kristaq GJOKA

Inxh.Baftjar SHYPHEJA

Inxh. Gjeo.Yzeir MIRAKA

Inxh. Mek. Arqile PERI

Inxh.Gjeodet.Lulzim VRAPI

EMERTIMI I FLETES / TITLE OF DESIGN

PLANIMETRIA E SHPRONESIMEVE

SHKALLA: 1:500
SCALE: 1:500

GUSHT 2022
AUGUST 2022

NR.FLETES / DRAWING NO.

29

VULA / STAMP

PLANIMETRIA E SHPRONESIMEVE 1: 500.

POROSITESI / CLIENT

BASHKIA MALESI E MADHE

KONSULENT / CONSULTANT

"ZENIT&CO"sh.p.k

Urban planning, architectural design, construction supervision & commissioning.

Address:
*St.*Myrteza Topi (No.18.zip.code.1007)
E-Mail: zenit06@live.com

E A D - STUDIO
Engineering Advanced Design

Address:
St./Rruga "Riza Cerova", pallati nr/No. 7, kati pare, hyrja 2

OBJEKTI / PROJECT NAME

"LOTI I - SISTEMIM ASFALTIMI I RRUGËS KOPLIK-STERBEQ-JUBICE-KAMICE, NJESIA ADMINISTRATIVE KOPLIK DHE NJESIA ADMINISTRATIVE QENDER".

ZONA / LOCATION

BASHKIA MALESI E MADHE
MALESI E MADHE MUNICIPALITY

FAZA E PROJEKTIT / PROJECT PHASE

PROJEKT ZBATIMI

IMPLEMENTATION DESIGN

GRUPI I PROJEKTIMIT

Inxh.Hidro. Merita MENGRI

Ark.Raimonda MYDINLLARI

Inxh.Ndert.Rexhep Tarba

Inxh.Elek.Spiro PLEQI

Inxh.Kristaq GJOKA

Inxh.Baftjar SHYPHEJA

Inxh. Gjeo.Yzeir MIRAKA

Inxh. Mek. Arqile PERI

Inxh.Gjeodet.Lulzim VRAPI

EMERTIMI I FLETES / TITLE OF DESIGN

PLANIMETRIA E SHPRONESIMEVE

SHKALLA: 1:500
SCALE: 1:500

GUSHT 2022
AUGUST 2022

NR.FLETES / DRAWING NO.

30

VULA / STAMP

PLANIMETRIA E SHPRONESIMEVE 1: 500.

Shpjegues:

- Objekt
- Bankine
- Kunete
- Asfalt
- Trotuar
- Sip. shpronesimi
- Kanal ekzistues
- Shtylle ndricimi

POROSITESI / CLIENT

BASHKIA MALESI E MADHE

KONSULENT / CONSULTANT

"ZENIT&CO"sh.p.k

Urban planning, architectural design, construction supervision & commissioning.

Address:
*St.*Myrteza Topi (No.18.zip.code.1007)
E-Mail: zenit06@live.com

E A D - STUDIO
Engineering Advanced Design

Address:
St./Rruga "Riza Cerova", pallati nr/No. 7, kati pare, hyrja 2

OBJEKTI / PROJECT NAME

"LOTI I - SISTEMIM ASFALTIMI I RRUGËS KOPLIK-STERBEQ-JUBICE-KAMICE, NJESIA ADMINISTRATIVE KOPLIK DHE NJESIA ADMINISTRATIVE QENDER".

ZONA / LOCATION

BASHKIA MALESI E MADHE
MALESI E MADHE MUNICIPALITY

FAZA E PROJEKTIT / PROJECT PHASE

PROJEKT ZBATIMI

IMPLEMENTATION DESIGN

GRUPI I PROJEKTIMIT

Inxh.Hidro. Merita MENGRI

Ark.Raimonda MYDINLLARI

Inxh.Ndert.Rexhep Tarba

Inxh.Elek.Spiro PLEQI

Inxh.Kristaq GJOKA

Inxh.Baftjar SHYPHEJA

Inxh. Gjeo.Yzeir MIRAKA

Inxh. Mek. Arqile PERI

Inxh.Gjeodet.Lulzim VRAPI

EMERTIMI I FLETES / TITLE OF DESIGN

PLANIMETRIA E SHPRONESIMEVE

SHKALLA: 1:500
SCALE: 1:500

GUSHT 2022
AUGUST 2022

NR.FLETES / DRAWING NO.

31

VULA / STAMP

PLANIMETRIA E SHPRONESIMEVE 1: 500.

Shpjegues:

- Objekt
- Bankine
- Kunete
- Asfalt
- Trotuar
- Sip. shpronesimi
- Kanal ekzistues
- Shtylle ndricimi

POROSITESI / CLIENT

BASHKIA MALESI E MADHE

KONSULENT / CONSULTANT

"ZENIT&CO"sh.p.k

Urban planning, architectural design, construction supervision & commissioning.

Address:
*St.*Myrteza Topi (No.18.zip.code.1007)
E-Mail: zenit06@live.com

EAD-STUDIO
Engineering Advanced Design

Address:
St./Rruga "Riza Cerova", pallati nr/No. 7, kati pare, hyrja 2

OBJEKTI / PROJECT NAME

"LOTI I - SISTEMIM ASFALTIMI I RRUGËS KOPLIK-STERBEQ-JUBICE-KAMICE, NJESIA ADMINISTRATIVE KOPLIK DHE NJESIA ADMINISTRATIVE QENDER".

ZONA / LOCATION

BASHKIA MALESI E MADHE
MALESI E MADHE MUNICIPALITY

FAZA E PROJEKTIT / PROJECT PHASE

PROJEKT ZBATIMI

IMPLEMENTATION DESIGN

GRUPI I PROJEKTIMIT

Inxh.Hidro. Merita MENGRI

Ark.Raimonda MYDINLLARI

Inxh.Ndert.Rexhep Tarba

Inxh.Elek.Spiro PLEQI

Inxh.Kristaq GJOKA

Inxh.Baftjar SHYPHEJA

Inxh. Gjeo.Yzeir MIRAKA

Inxh. Mek. Arqile PERI

Inxh.Gjeodet.Lulzim VRAPI

EMERTIMI I FLETES / TITLE OF DESIGN

PLANIMETRIA E SHPRONESIMEVE

SHKALLA: 1:500
SCALE: 1:500

GUSHT 2022
AUGUST 2022

NR.FLETES / DRAWING NO.

32

VULA / STAMP

PLANIMETRIA E SHPRONESIMEVE 1: 500.

POROSITESI / CLIENT

BASHKIA MALESI E MADHE

KONSULENT / CONSULTANT

"ZENIT&CO"sh.p.k

Urban planning, architectural design, construction supervision & commissioning.

Address:
*St.*Myrteza Topi (No.18.zip.code.1007)
E-Mail: zenit06@live.com

E A D - STUDIO
Engineering Advanced Design

Address:
St./Rruga "Riza Cerova", pallati nr/No. 7, kati pare, hyrja 2

OBJEKTI / PROJECT NAME

"LOTI I - SISTEMIM ASFALTIMI I RRUGËS KOPLIK-STERBEQ-JUBICE-KAMICE, NJESIA ADMINISTRATIVE KOPLIK DHE NJESIA ADMINISTRATIVE QENDER".

ZONA / LOCATION

BASHKIA MALESI E MADHE
MALESI E MADHE MUNICIPALITY

FAZA E PROJEKTIT / PROJECT PHASE

PROJEKT ZBATIMI

IMPLEMENTATION DESIGN

GRUPI I PROJEKTIMIT

Inxh.Hidro. Merita MENGRI

Ark.Raimonda MYDINLLARI

Inxh.Ndert.Rexhep Tarba

Inxh.Elek.Spiro PLEQI

Inxh.Kristaq GJOKA

Inxh.Baftjar SHYPHEJA

Inxh. Gjeo.Yzeir MIRAKA

Inxh. Mek. Arqile PERI

Inxh.Gjeodet.Lulzim VRAPI

EMERTIMI I FLETES / TITLE OF DESIGN

PLANIMETRIA E SHPRONESIMEVE

SHKALLA: 1:500 SCALE: 1:500	NR.FLETES / DRAWING NO.
GUSHT 2022 AUGUST 2022	33

VULA / STAMP

PLANIMETRIA E SHPRONESIMEVE 1: 500.

POROSITESI / CLIENT

BASHKIA MALESI E MADHE

KONSULENT / CONSULTANT

"ZENIT&CO"sh.p.k

Urban planning, architectural design, construction supervision & commissioning.

Address:
*St.*Myrteza Topi (No.18.zip.code.1007)
E-Mail: zenit06@live.com

EAD-STUDIO
Engineering Advanced Design

Address:
St./Rruga "Riza Cerova", pallati nr/No. 7, kati pare, hyrja 2

OBJEKTI / PROJECT NAME

"LOTI I - SISTEMIM ASFALTIMI I RRUGËS KOPLIK-STERBEQ-JUBICE-KAMICE, NJESIA ADMINISTRATIVE KOPLIK DHE NJESIA ADMINISTRATIVE QENDER".

ZONA / LOCATION

BASHKIA MALESI E MADHE
MALESI E MADHE MUNICIPALITY

FAZA E PROJEKTIT / PROJECT PHASE

PROJEKT ZBATIMI

IMPLEMENTATION DESIGN

GRUPI I PROJEKTIMIT

Inxh.Hidro. Merita MENGRI

Ark.Raimonda MYDINLLARI

Inxh.Ndert.Rexhep Tarba

Inxh.Elek.Spiro PLEQI

Inxh.Kristaq GJOKA

Inxh.Baftjar SHYPHEJA

Inxh. Gjeo.Yzeir MIRAKA

Inxh. Mek. Arqile PERI

Inxh.Gjeodet.Lulzim VRAPI

EMERTIMI I FLETES / TITLE OF DESIGN

PLANIMETRIA E SHPRONESIMEVE

SHKALLA: 1:500 SCALE: 1:500	NR.FLETES / DRAWING NO.
GUSHT 2022 AUGUST 2022	34

VULA / STAMP

PLANIMETRIA E SHPRONESIMEVE 1: 500.

POROSITESI / CLIENT

BASHKIA MALESI E MADHE

KONSULENT / CONSULTANT

"ZENIT&CO"sh.p.k

Urban planning, architectural design, construction supervision & commissioning.

Address:
*St.*Myrteza Topi (No.18.zip.code.1007)
E-Mail: zenit06@live.com

E A D - STUDIO
Engineering Advanced Design

Address:
St./Rruga "Riza Cerova", pallati nr/No. 7, kati pare, hyrja 2

OBJEKTI / PROJECT NAME

"LOTI I - SISTEMIM ASFALTIMI I RRUGËS KOPLIK-STERBEQ-JUBICE-KAMICE, NJESIA ADMINISTRATIVE KOPLIK DHE NJESIA ADMINISTRATIVE QENDER".

ZONA / LOCATION

BASHKIA MALESI E MADHE
MALESI E MADHE MUNICIPALITY

FAZA E PROJEKTIT / PROJECT PHASE

PROJEKT ZBATIMI

IMPLEMENTATION DESIGN

GRUPI I PROJEKTIMIT

Inxh.Hidro. Merita MENGRI

Ark.Raimonda MYDINLLARI

Inxh.Ndert.Rexhep Tarba

Inxh.Elek.Spiro PLEQI

Inxh.Kristaq GJOKA

Inxh.Baftjar SHYPHEJA

Inxh. Gjeo.Yzeir MIRAKA

Inxh. Mek. Arqile PERI

Inxh.Gjeodet.Lulzim VRAPI

EMERTIMI I FLETES / TITLE OF DESIGN

PLANIMETRIA E SHPRONESIMEVE

SHKALLA: 1:500
SCALE: 1:500

NR.FLETES / DRAWING NO.

35

GUSHT 2022
AUGUST 2022

VULA / STAMP

PLANIMETRIA E SHPRONESIMEVE 1: 500.

POROSITESI / CLIENT

BASHKIA MALESI E MADHE

KONSULENT / CONSULTANT

"ZENIT&CO"sh.p.k

Urban planning, architectural design, construction supervision & commissioning.

Address:
*St.*Myrteza Topi (No.18.zip.code.1007)
E-Mail: zenit06@live.com

E A D - STUDIO
Engineering Advanced Design

Address:
St./Rruga "Riza Cerova", pallati nr/No. 7, kati pare, hyrja 2

OBJEKTI / PROJECT NAME
"LOTI I - SISTEMIM ASFALTIMI I RRUGËS KOPLIK-STERBEQ-JUBICE-KAMICE, NJESIA ADMINISTRATIVE KOPLIK DHE NJESIA ADMINISTRATIVE QENDER".

ZONA / LOCATION
BASHKIA MALESI E MADHE
MALESI E MADHE MUNICIPALITY

FAZA E PROJEKTIT / PROJECT PHASE
PROJEKT ZBATIMI
IMPLEMENTATION DESIGN

GRUPI I PROJEKTIMIT
Inxh.Hidro. Merita MENGRI
Ark.Raimonda MYDINLLARI
Inxh.Ndert.Rexhep Tarba
Inxh.Elek.Spiro PLEQI
Inxh.Kristaq GJOKA
Inxh.Baftjar SHYPHEJA
Inxh. Gjeo.Yzeir MIRAKA
Inxh. Mek. Arqile PERI
Inxh.Gjeodet.Lulzim VRAPI

EMERTIMI I FLETES / TITLE OF DESIGN
PLANIMETRIA E SHPRONESIMEVE

SHKALLA: 1:500
SCALE: 1:500

NR.FLETES / DRAWING NO.
36

GUSHT 2022
AUGUST 2022

VULA / STAMP

PLANIMETRIA E SHPRONESIMEVE 1: 500.

POROSITESI / CLIENT

BASHKIA MALESI E MADHE

KONSULENT / CONSULTANT

"ZENIT&CO"sh.p.k

Urban planning, architectural design, construction supervision & commissioning.

Address:
*St.*Myrteza Topi (No.18.zip.code.1007)
E-Mail: zenit06@live.com

E A D - STUDIO
Engineering Advanced Design

Address:
St./Rruga "Riza Cerova", pallati nr/No. 7, kati pare, hyrja 2

OBJEKTI / PROJECT NAME

"LOTI I - SISTEMIM ASFALTIMI I RRUGËS KOPLIK-STERBEQ-JUBICE-KAMICE, NJESIA ADMINISTRATIVE KOPLIK DHE NJESIA ADMINISTRATIVE QENDER".

ZONA / LOCATION

BASHKIA MALESI E MADHE
MALESI E MADHE MUNICIPALITY

FAZA E PROJEKTIT / PROJECT PHASE

PROJEKT ZBATIMI

IMPLEMENTATION DESIGN

GRUPI I PROJEKTIMIT

Inxh.Hidro. Merita MENGRI

Ark.Raimonda MYDINLLARI

Inxh.Ndert.Rexhep Tarba

Inxh.Elek.Spiro PLEQI

Inxh.Kristaq GJOKA

Inxh.Baftjar SHYPHEJA

Inxh. Gjeo.Yzeir MIRAKA

Inxh. Mek. Arqile PERI

Inxh.Gjeodet.Lulzim VRAPI

EMERTIMI I FLETES / TITLE OF DESIGN

PLANIMETRIA E SHPRONESIMEVE

SHKALLA: 1:500
SCALE: 1:500

NR.FLETES / DRAWING NO.

37

GUSHT 2022
AUGUST 2022

VULA / STAMP