


PLANIMETRIA E RRUGES

383100.000

383200.000

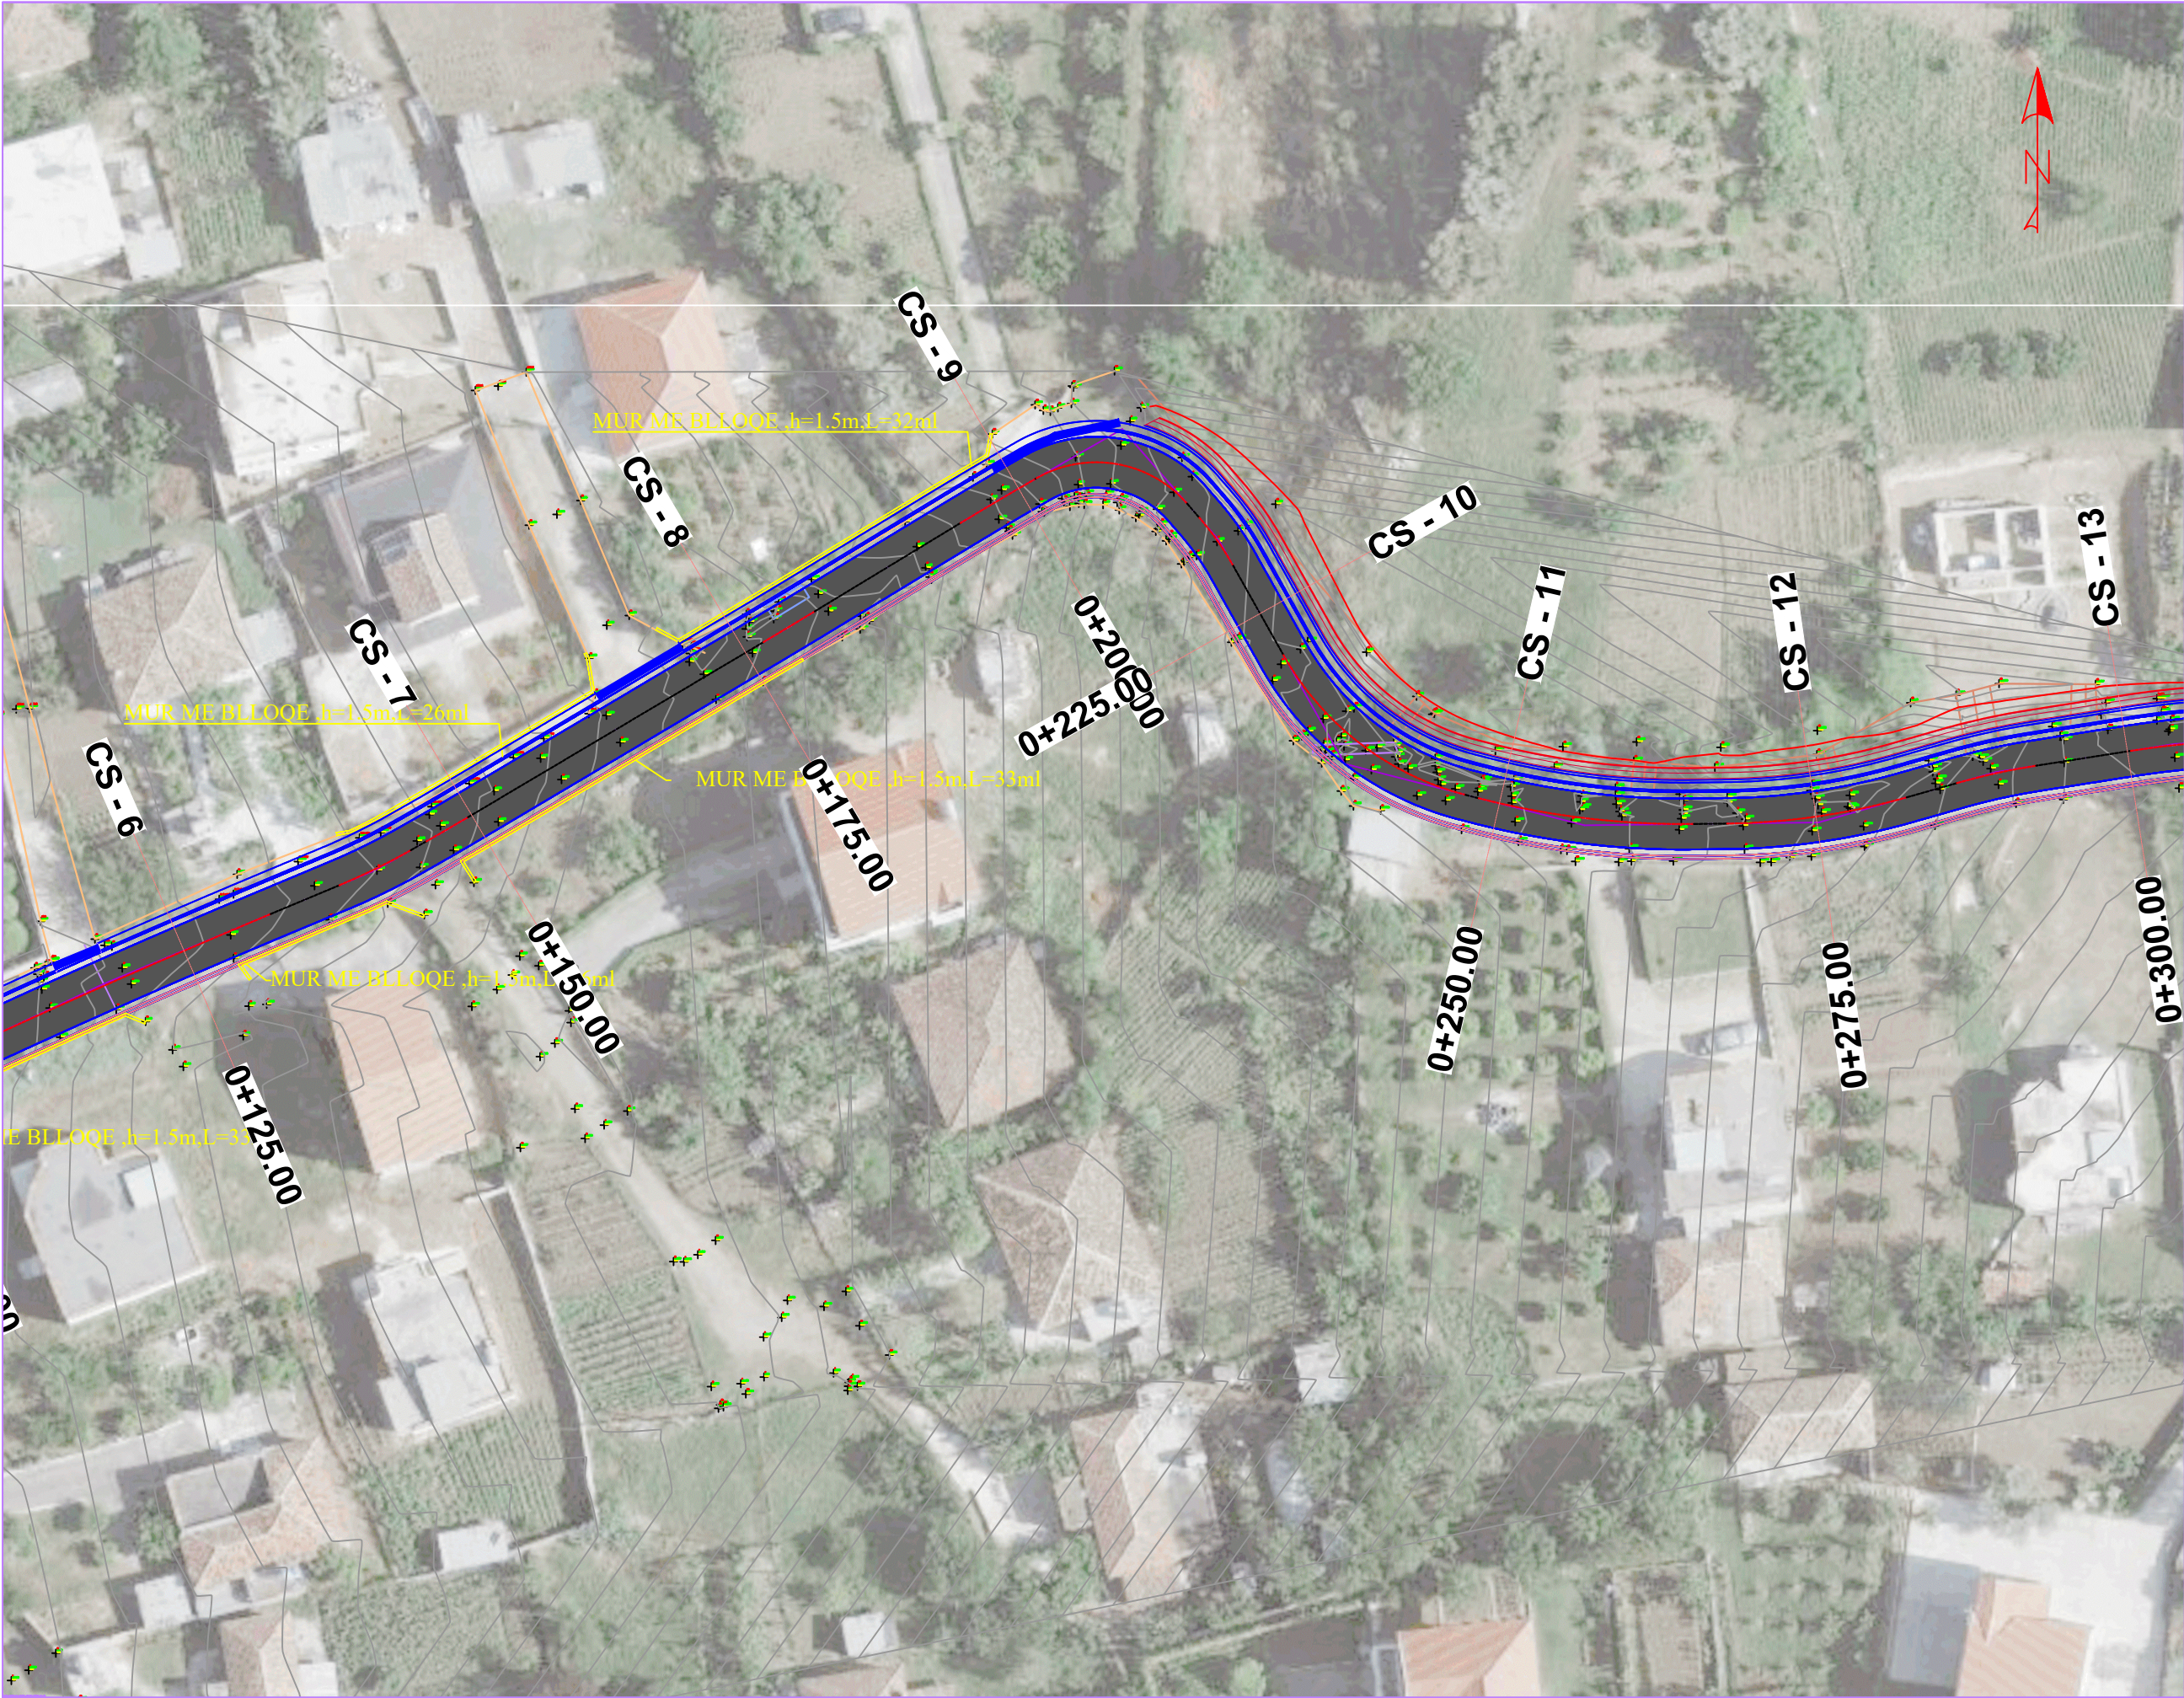

383100.000

383200.000

BASHKIA SHIJAK



GRUPI I PROJEKTIMIT

BASHKIA SHIJAK
DREJTORIA E URABANISTIKES

Inxh.Topograf Ruzhdi Shehi
Ark.Filip Gjoni
Ing.Jonida Goga
Ark.Bruno Tataveshi

EMRI I OBJEKTIT

Sistemim , asfaltim i rrugeve ne
Nj.Ad.Maminas dhe bashkine
Shijak (rruga Panorama, rruga
Gani Keta, Rruga Shoni)"

FAZA E PROJEKTIT

PROJEKT ZBATIMI

EMERTIMI I FLETES

TOPOGRAFIA E RRUGES

SHKALLA:
1:500

2026

NR.FLETES:

02

VULA

PLANIMETRIA E RRUGES

383200.000



383200.000

BASHKIA SHIJAK



GRUPI I PROJEKTIMIT

BASHKIA SHIJAK
DREJTORIA E URABANISTIKES

Inxh.Topograf Ruzhdi Shehi
Ark.Filip Gjoni
Ing.Jonida Goga
Ark.Bruno Tataveshi

EMRI I OBJEKTIT

Sistemim , asfaltim i rrugeve ne
Nj.Ad.Maminas dhe bashkine
Shijak (rruga Panorama, rruga
Gani Keta, Rruga Shoni)"

FAZA E PROJEKTIT

PROJEKT ZBATIMI

EMERTIMI I FLETES

PLANIMETRIA E RRUGES

SHKALLA:
1:500

NR.FLETES:

2026

03

VULA

