
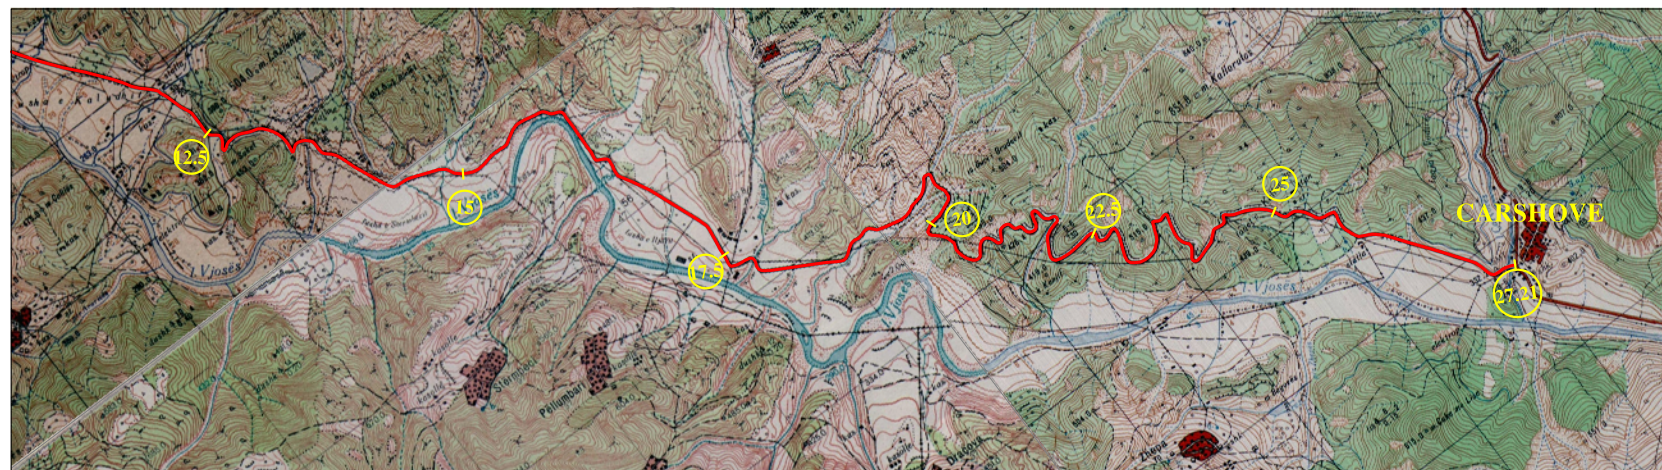


PROJEKTIM, RIKONSTRUKSIONI I RRUGES "PERMET - CARSHOVE"



HOROGRAFIA E RRUGES, FOTOGRAMETRIA AJRORE, PROFILA TERTHORE TIP,
PLANIMETRIA E RRUGES, PROFILI GJATESOR I RRUGES

FAZA: PROJEKT ZBATIMI

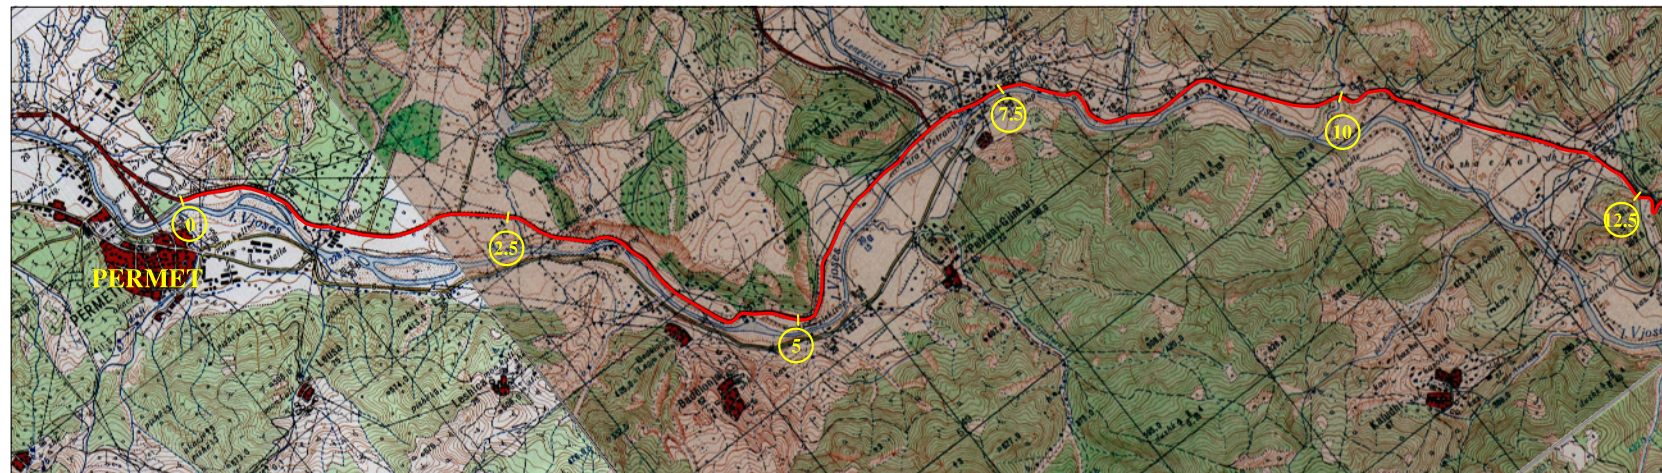

HOROGRAFIA E RRUGES

SHKALLA 1:25000

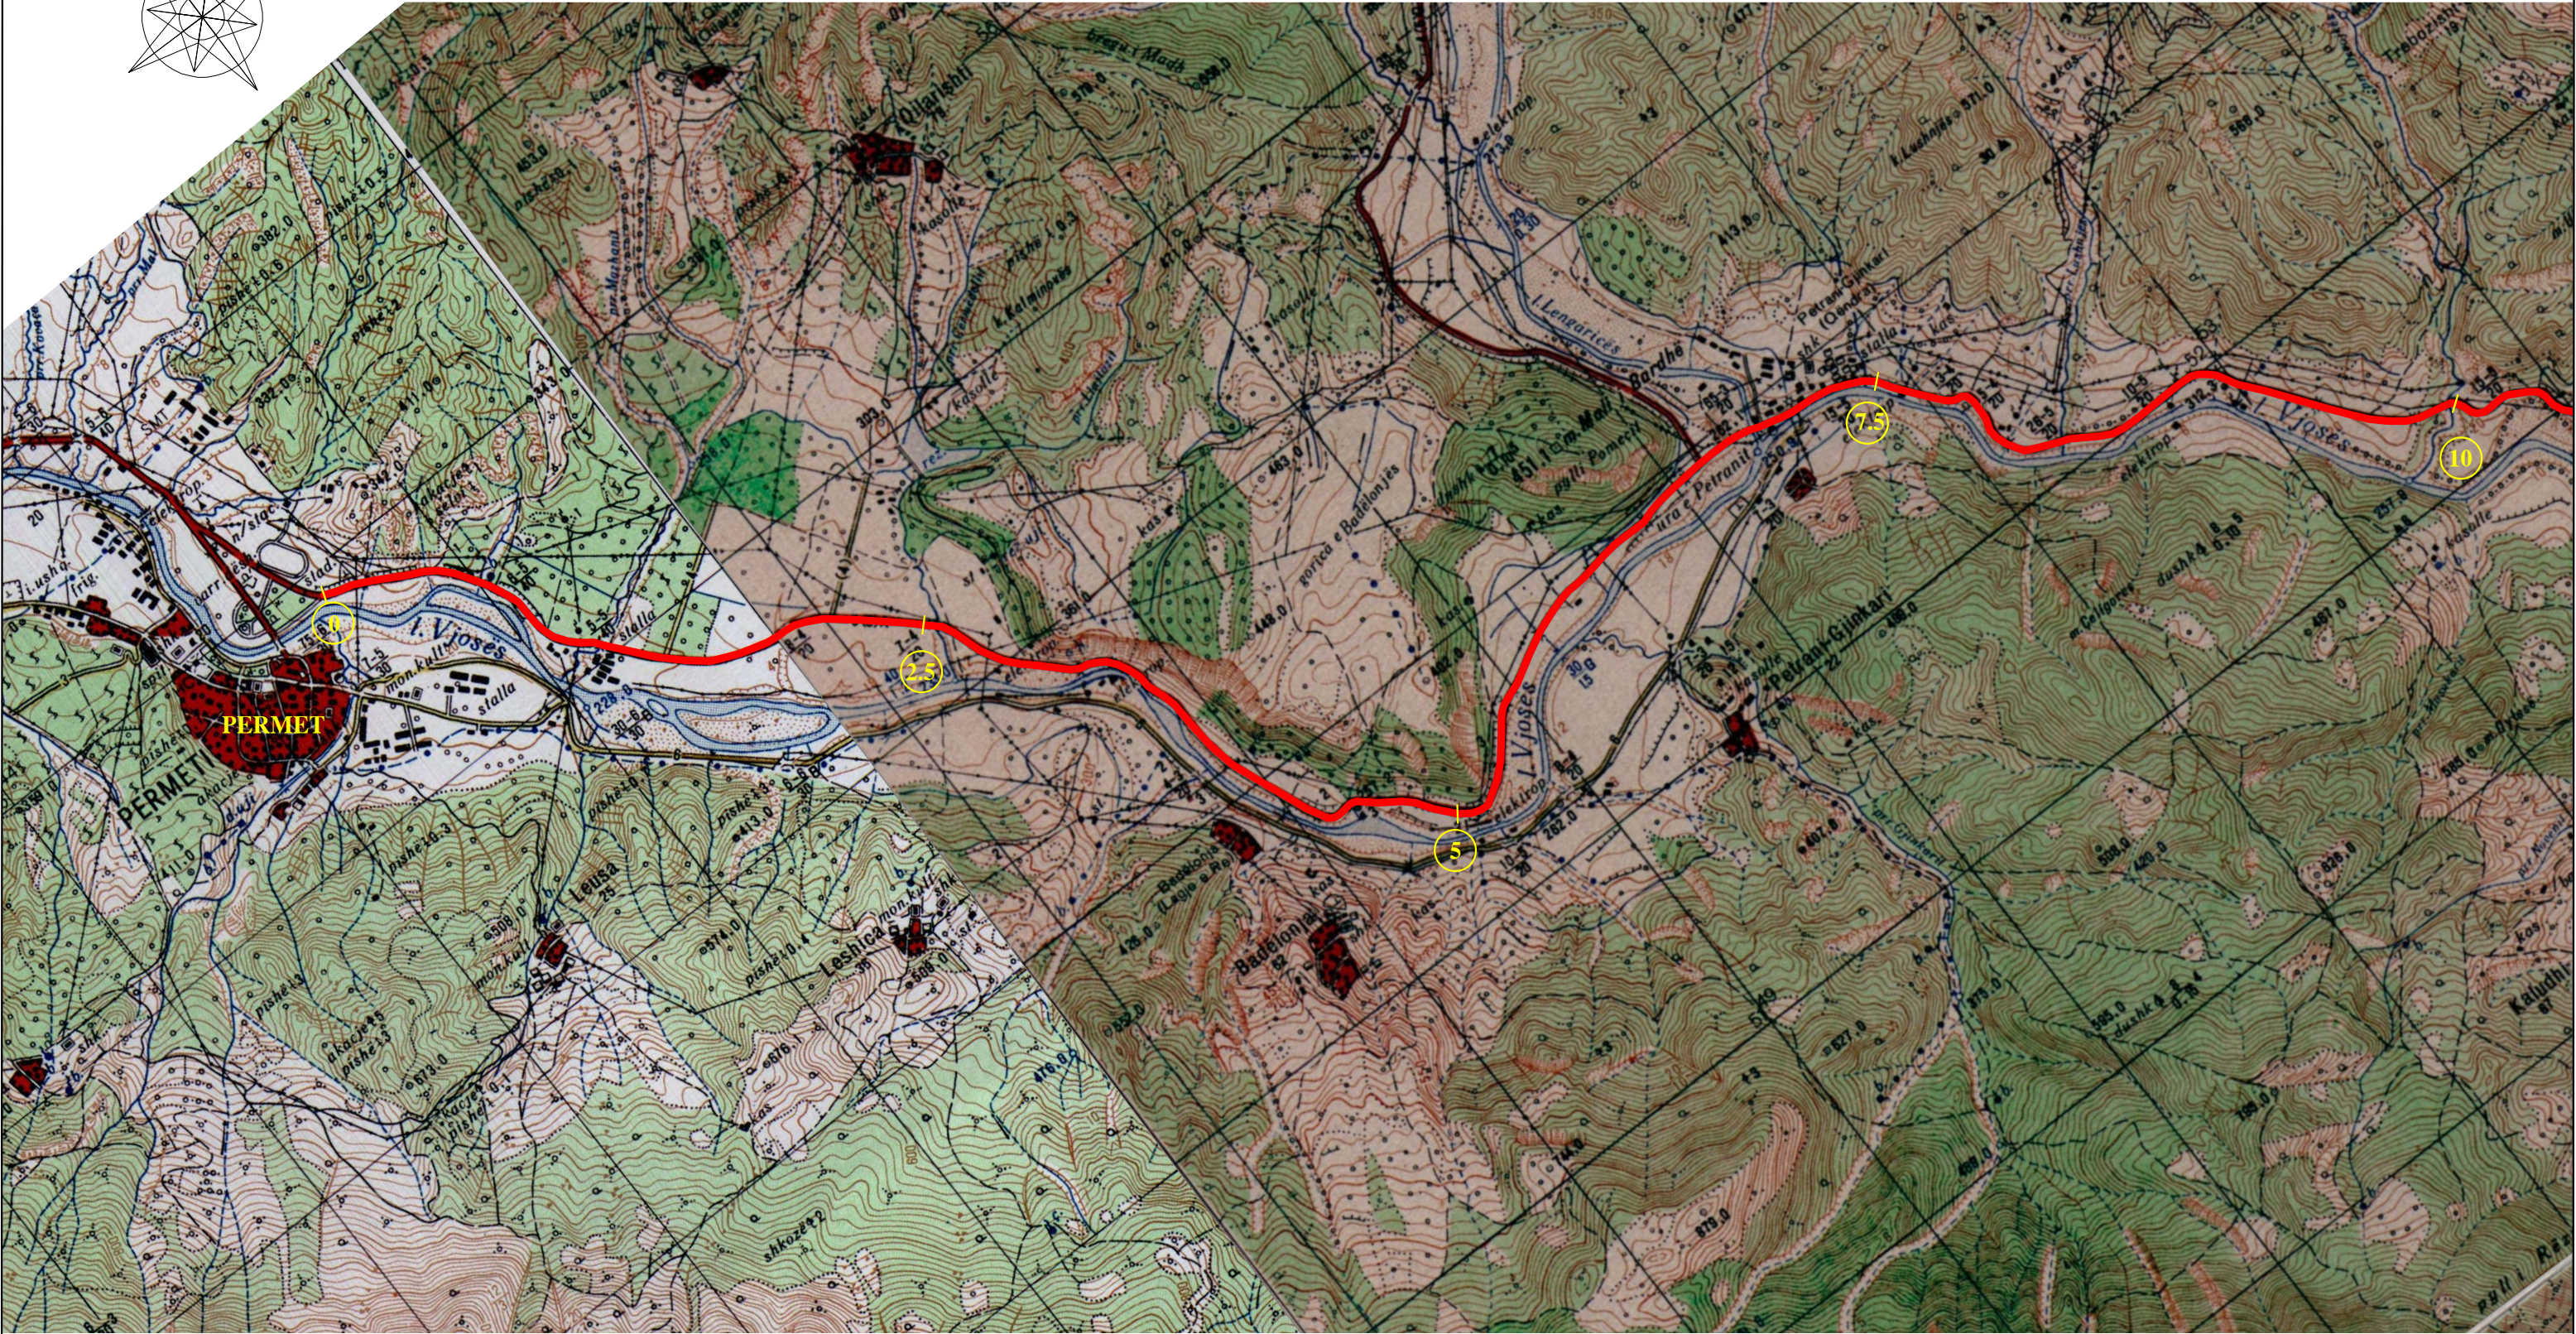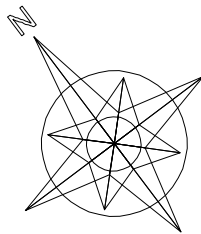

POROSITES:		PROJEKT ZBATIMI		KONTROLLOI	APROVOI	RISHIKIM		PROJEKTIM, RIKOSTRUKSIONI I RRUGES “PERMET - CARSHOVE”		
		VITI 2020		ING. SOKOL XHIXHO					“S.D.C.” sh.p.k. sh.p.k. Adresa: Rr. “Jashinsh Hamud” P-27, Sh.2, Ap.20, Tirane tel. 082041566	“HUK - PROJEKT” sh.p.k. Adresa: Bulvardi Zogë I P-115, Sh.1, Ap.9, Tirane tel. 0882026104



ING. SOKOL XHIXHO
ING. MAKSIM ARAP



"S.D.C." sh.p.k.
Adresa: Rr. "Jashim Hamdi"
P-27, Sh.2, Ap.20, Tirane
tel. 0682041566



"HUK - PROJEKT" sh.p.k.
Adresa: Bulvarin Zogut I
P-135, Sh.1 Ap-9, Tirane
tel. 068202104



"STUDIO ARCHIMED" sh.p.k.
Adresa: Rr. "Dhimitër Shuteriqi"
Pallati Nr.5, kat. II, Tirane
tel. 0682002700

