


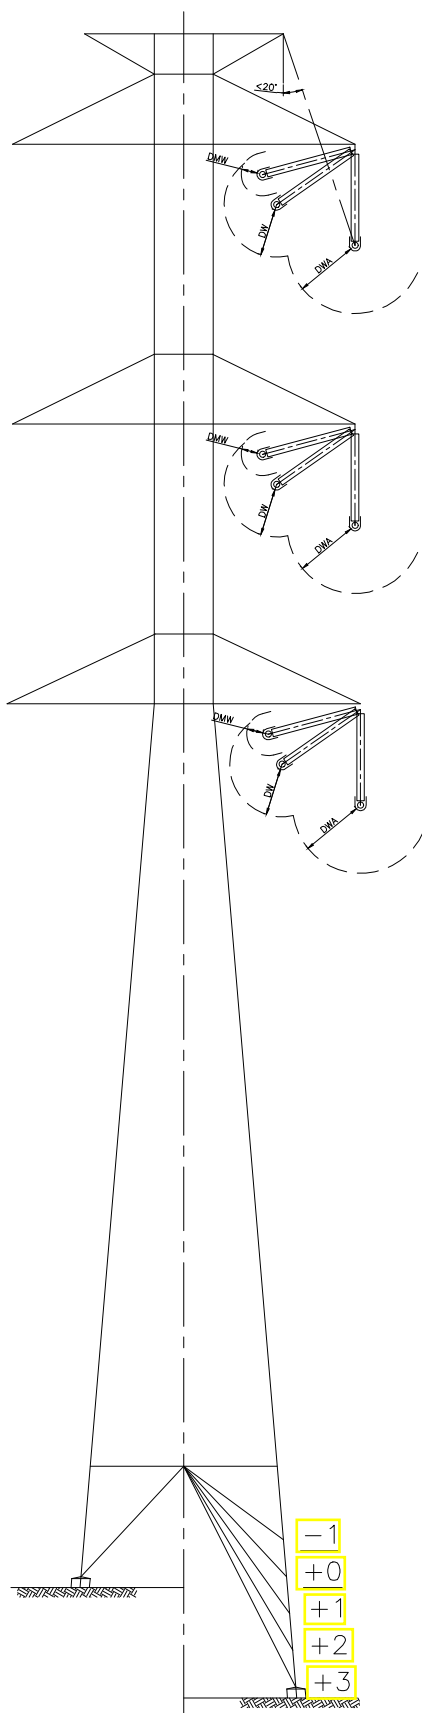

Shenime:

- Percjellesi: 2x3x1 ACSR 490-AL 1/64-ST1A

- Trosi: OPGW - 107 (48S)

- Kendi Linjes: 0÷2°

- Zgjatimet e trupit te shtylles:
-3, +0, +3, +6, +9, +12



- Zgjatimet e kembeve te shtylles:
-1, +0, +1, +2, +3

DSA Distanca minimale, era mungon.

DW Distanca minimale, 58% e eres maksimale.

DMW Distanca minimale, ere maksimale.

A00	04.2026	Versioni i pare	
Rishikime	Data	Pershkrimi	
Investitor:	Operatori i Sistemit te Transmetimit		
Objekti:	Ndertimi i linjes se re te dyfishte 220 kV Lanabregas – Traktora, (pjeserisht ajrore dhe pjeserisht kablore, permes carjes se linjes 220-6 Tirana 1 – Elbasan 1)		
	Emertimi Fletes:		
	Silueta e shtylles 2NS2		
Shkalla: NA			
Faza e projektit:			
Projekt Ide	Numri Fletes:		Rishikim

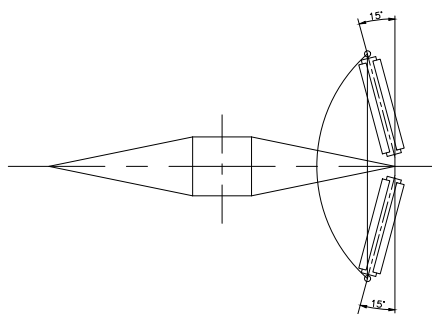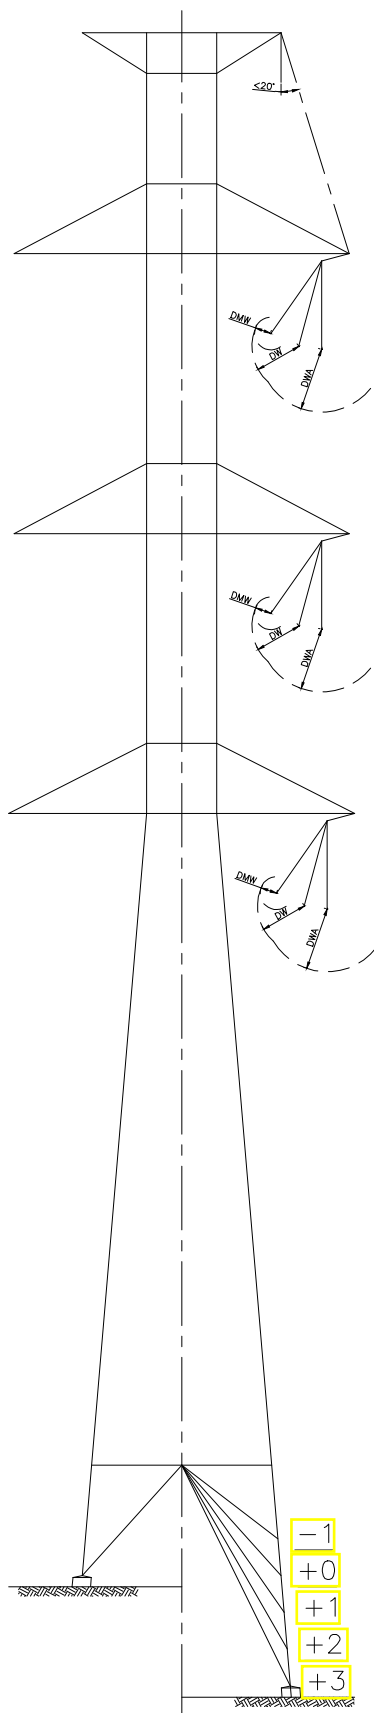

Shenime:

- Percjellesi: 2x3x1 ACSR 490-AL 1/64-ST1A

- Trosi: OPGW - 107 (48S)

- Kendi Linjes: 0÷30°

- Zgjatimet e trupit te shtylles:
-3, +0, +3, +6, +9, +12



- Zgjatimet e kembeve te shtylles:
-1, +0, +1, +2, +3

DSA Distanca minimale, era mungon.

DW Distanca minimale, 58% e eres maksimale.

DMW Distanca minimale, ere maksimale.

A00	04.2026	Versioni i pare	
Rishikime	Data	Pershkrimi	
Investitor:	Operatori i Sistemit te Transmetimit		
Objekti:	Ndertimi i linjes se re te dyfishte 220 kV Lanabregas – Traktora, (pjeserisht ajrore dhe pjeserisht kablore, permes carjes se linjes 220-6 Tirana 1 – Elbasan 1)		
	Emertimi Fletes:		
	Silueta e shtylles 2LA2		
Shkalla: NA			
Faza e projektit:	Numri Fletes:		Rishikim
Projekt Ide			

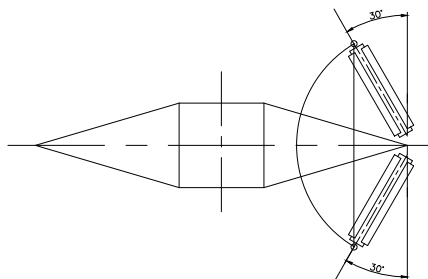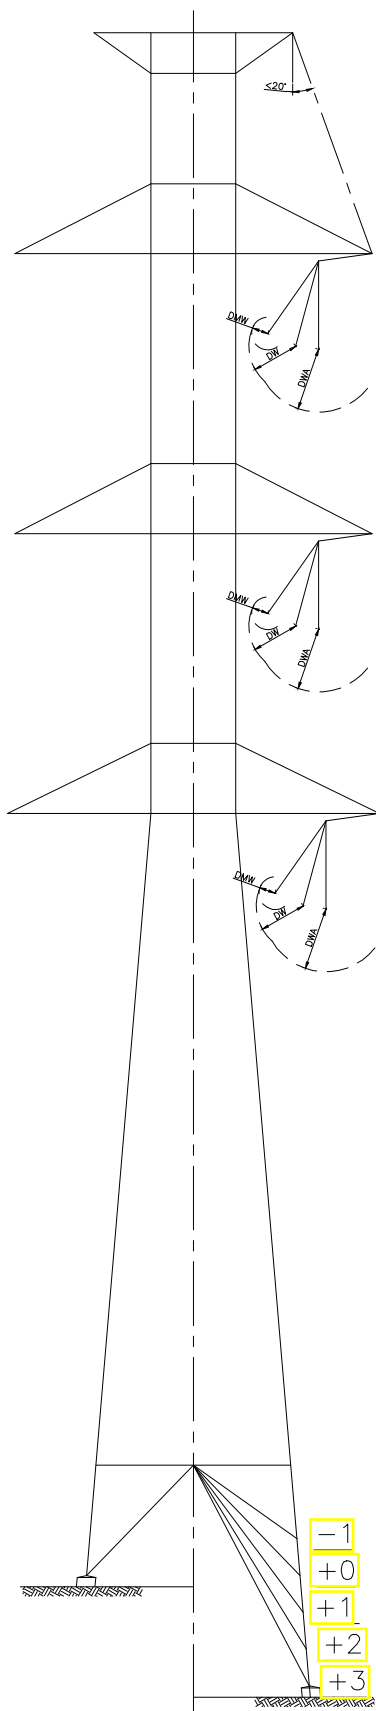

Shenime:

- Percjellesi: 2x3x1 ACSR 490-AL 1/64-ST1A

- Trosi: OPGW - 107 (48S)

- Kendi Linjes: 0÷60°

- Zgjatimet e trupit te shtylles:
-3, +0, +3, +6, +9, +12

- Zgjatimet e kembeve te shtylles:
-1, +0, +1, +2, +3

DSA Distanca minimale, era mungon.

DW Distanca minimale, 58% e eres maksimale.

DMW Distanca minimale, ere maksimale.

A00	04.2026	Versioni i pare	
Rishikime	Data	Pershkrimi	
Investitor:	Operatori i Sistemit te Transmetimit		
Objekti:	Ndertimi i linjes se re te dyfishte 220 kV Lanabregas – Traktora, (pjeserisht ajrore dhe pjeserisht kablore, permes carjes se linjes 220-6 Tirana 1 – Elbasan 1)		
	Emertimi Fletes:		
	Silueta e shtylles 2MA2/2DE2		
Shkalla: NA			
Faza e projektit:			
Projekt Ide	Numri Fletes:		Rishikim