




Sh Vertikale 1:100
Sh Horizontale 1:1000

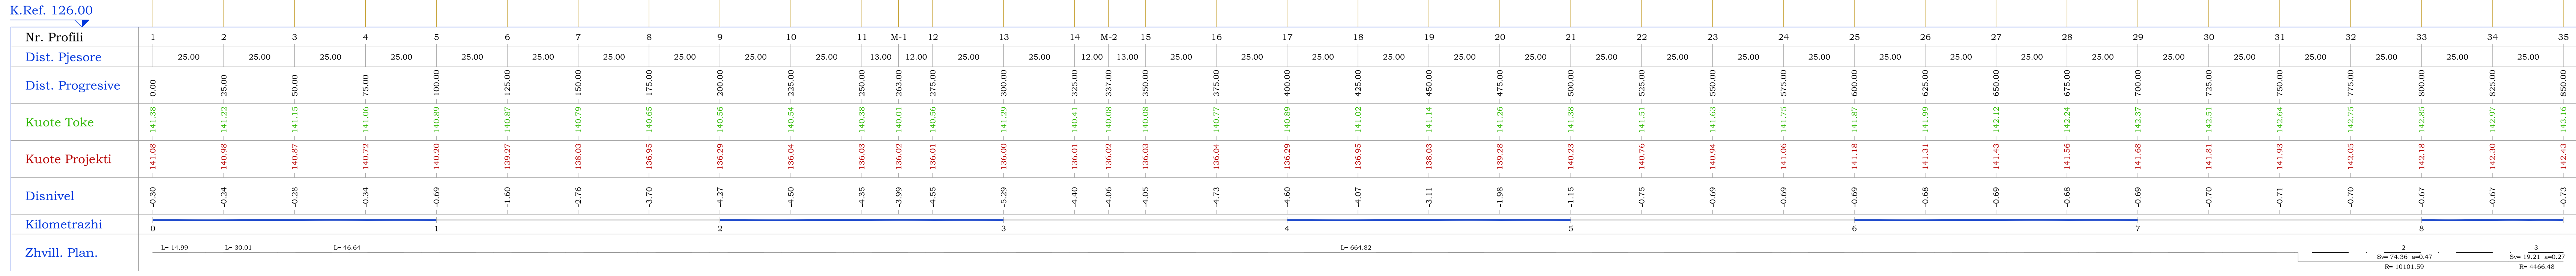

Sh Vertikale 1:100
Sh Horizontale 1:1000

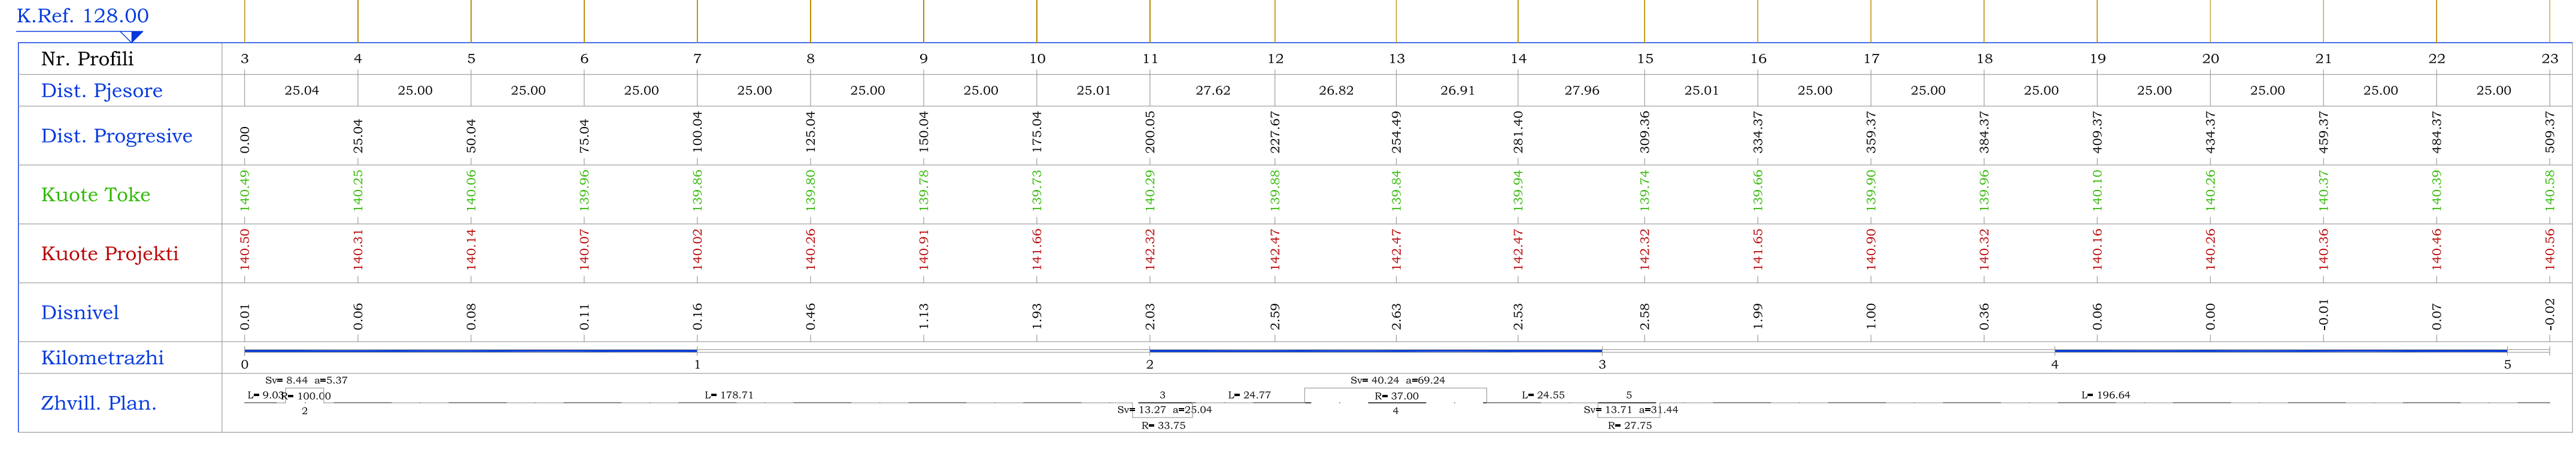

Sh Vertikale 1:100
Sh Horizontale 1:1000

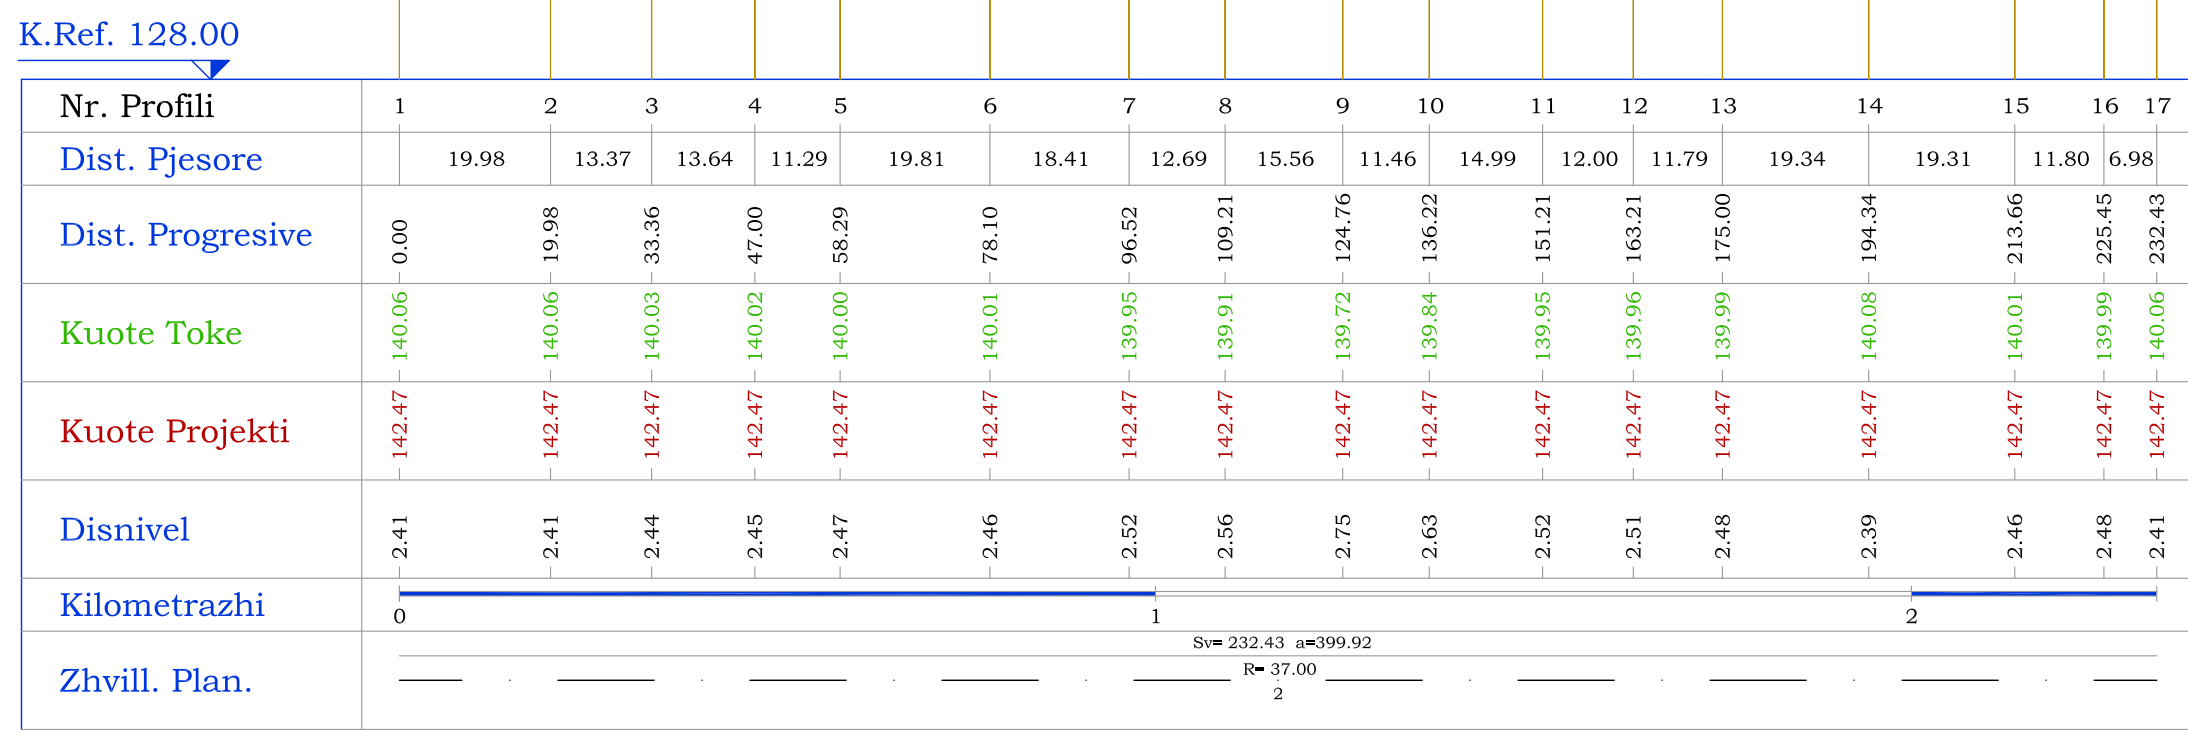

B.2 - 01

[illegible]

Niveletat Dif. Kuote
Distances Pjerramas

h = 0.00
L = 162.75
i = 0.00%

P ₀	5000.00
P ₁	14.88
P ₂	0.42
P ₃	162.75
P ₄	134.57

Sh Vertikale 1:100
Sh Horizontale 1:1000

K.Ref. 124.00

Nr. Profili	1	2	3	4	5	6	7	8	9	10	11	12
Dist. Pjesore	16.85	18.15	18.33	25.04	25.01	25.01	25.01	25.01	25.01	25.01	25.01	25.01
Dist. Progressive	0.00	16.85	35.00	53.33	78.37	103.37	128.38	153.38	178.39	203.39	228.40	253.41
Kuote Toke	134.57	140.52	145.06	145.05	145.99	145.28	145.01	144.91	144.87	145.16	146.08	146.78
Kuote Projekti	134.57	134.57	134.57	134.57	134.57	134.57	134.64	134.84	135.16	135.61	136.19	136.83
Disnivel	-0.87	-6.05	-0.43	-0.46	-0.92	-0.71	-0.37	-0.07	-0.29	0.20	-0.11	0.05
Kilometrazhi	0	1	2	3	4	5	6	7	8	9	10	11
Zhvill. Plan.	L= 40.00 L= 225.94											

Niveletat

Dif. Kuote Diferenca Pjerrës	h = -2.13 L = 25.01 i = -2.50%	h = 0.21 L = 39.99 i = 0.53%
0	2000.00	
1	30.35	
2	0.22	
3	15.71	
4	140.34	

VIA TERRENT

VIA E PROJEKTI

KUOTE TERRENT

KUOTE PROJEKTI

Sh Vertikale 1:100
Sh Horizontale 1:1000

K.Ref. 128.00

Nr. Profili	1	2	3	4	5	6	7
Dist. Pjesore	20.00	20.00	20.00	20.00	20.00	25.00	
Dist. Progressive	0.00	20.00	40.00	60.00	80.00	100.00	125.00
Kuote Toke	139.71	139.94	139.97	140.07	140.10	140.30	140.37
Kuote Projekti	142.47	141.97	141.47	140.98	140.63	140.48	140.56
Disnivel	2.76	2.33	1.50	-0.91	0.47	0.22	0.19
Kilometrazhi	0				1		
Zhvill. Plan.	L= 27.14		L= 26.01		L= 20.00		

Shkizim Tekstual

Niveletat

Dif. Kuote
Eksistens
Pjessura

Sh = -0.64
L = 396.01
I = -0.13%

Nr. Profili	14	15	16	17	18	19	20	21	22	23	24	25	26	27	28	29	30	31	32	33
Dist. Pjesore		35.80	30.08	30.05	25.01	25.00	25.00	25.00	25.00	25.00	25.03	25.03	25.03	25.00	25.00	25.00	25.00	25.10	27.58	29.32
Dist. Progressive	0.00			65.87															473.71	
Kuote Toke				142.15															141.65	
Kuote Projekti	142.47	142.26	142.22	142.15	142.15	142.11	142.08	141.95	142.05	142.02	141.95	141.92	141.89	141.86	141.82	141.79	141.76	141.73	141.69	141.65
Disnival	2.48	1.73	0.07	-0.30	-0.64	-0.27	-0.95	2.15	-2.99	-3.48	-3.65	-3.58	-3.50	-3.11	-2.57	2.18	1.83	1.49	-0.72	0.00
Kilometrazhi	0																			
Zhvill. Plan.	1 = 23.84 2 = 33.03 3 = 15.39 4 = 161.94 5 = 38.15 6 = 38.15 7 = 38.15 8 = 38.15 9 = 38.15 10 = 38.15																			

Niveletat

Dif. Kuote	h = -1.29
Distanca	L = 12.00
Pendanta	i = -2.50%

E	100.00
B	98.43
A	96.40
P	94.72
Q	94.18

BOX 6x3.5m

BOX 10x6m

2.50
1.97
0.01
-0.31
-0.17
0.45
-0.03
-0.11

K.Ref. 125.00

Nr. Profil	1	2	3	4	5	6	7
Dist. Pjesore	20.00	20.00	20.00	20.00	20.00	20.00	15.00
Dist. Progressive	0.00	20.00	40.00	60.00	80.00	100.00	115.00
Kuote Toke	139.97	140.05	140.70	140.00	141.47	142.73	143.30
Kuote Projekti	142.47	141.97	141.61	141.64	142.08	142.71	143.19
Disniv	2.50	1.97	0.91	0.17	0.45	-0.02	-0.11
Kilometrazi	0					1	
Zhvill. Plan.	1:15.00						

Sh Vertikale 1:100
Sh Horizontale 1:1000


The technical drawing illustrates a road profile with the following components:

- Top Section:** A horizontal line representing the ground surface, labeled "Dif. Kuote Distanca Pjesore".
- Right Side:** A vertical scale bar indicating a height of 5x3m.
- Profile Line:** A green line representing the road's cross-section, showing various elevations and distances.
- Stationing:** A series of numbers along the bottom axis: 0.23, 0.72, 2.49, 3.11, 3.87, 3.31, 3.67.
- Table:** A table at the bottom providing detailed data for each stationing point.


Nr. Profil	1	2	3	4	5	6	7
Dist. Pjesore		20.00	20.00	20.00	20.00	20.00	15.35
Dist. Progressive		10.00					
Kuote Toke	140.34	139.85	138.03	137.39	136.09	137.13	137.75
Kuote Projekti	140.27	140.34	140.52	140.40	140.47	140.44	140.42
Disnivei	0.23	0.71	2.49	3.10	3.88	3.31	2.67
Kilometrazhi	0					1	
Zhvill. Plan.							

[illegible]


Rr.Per ne Terminal 1

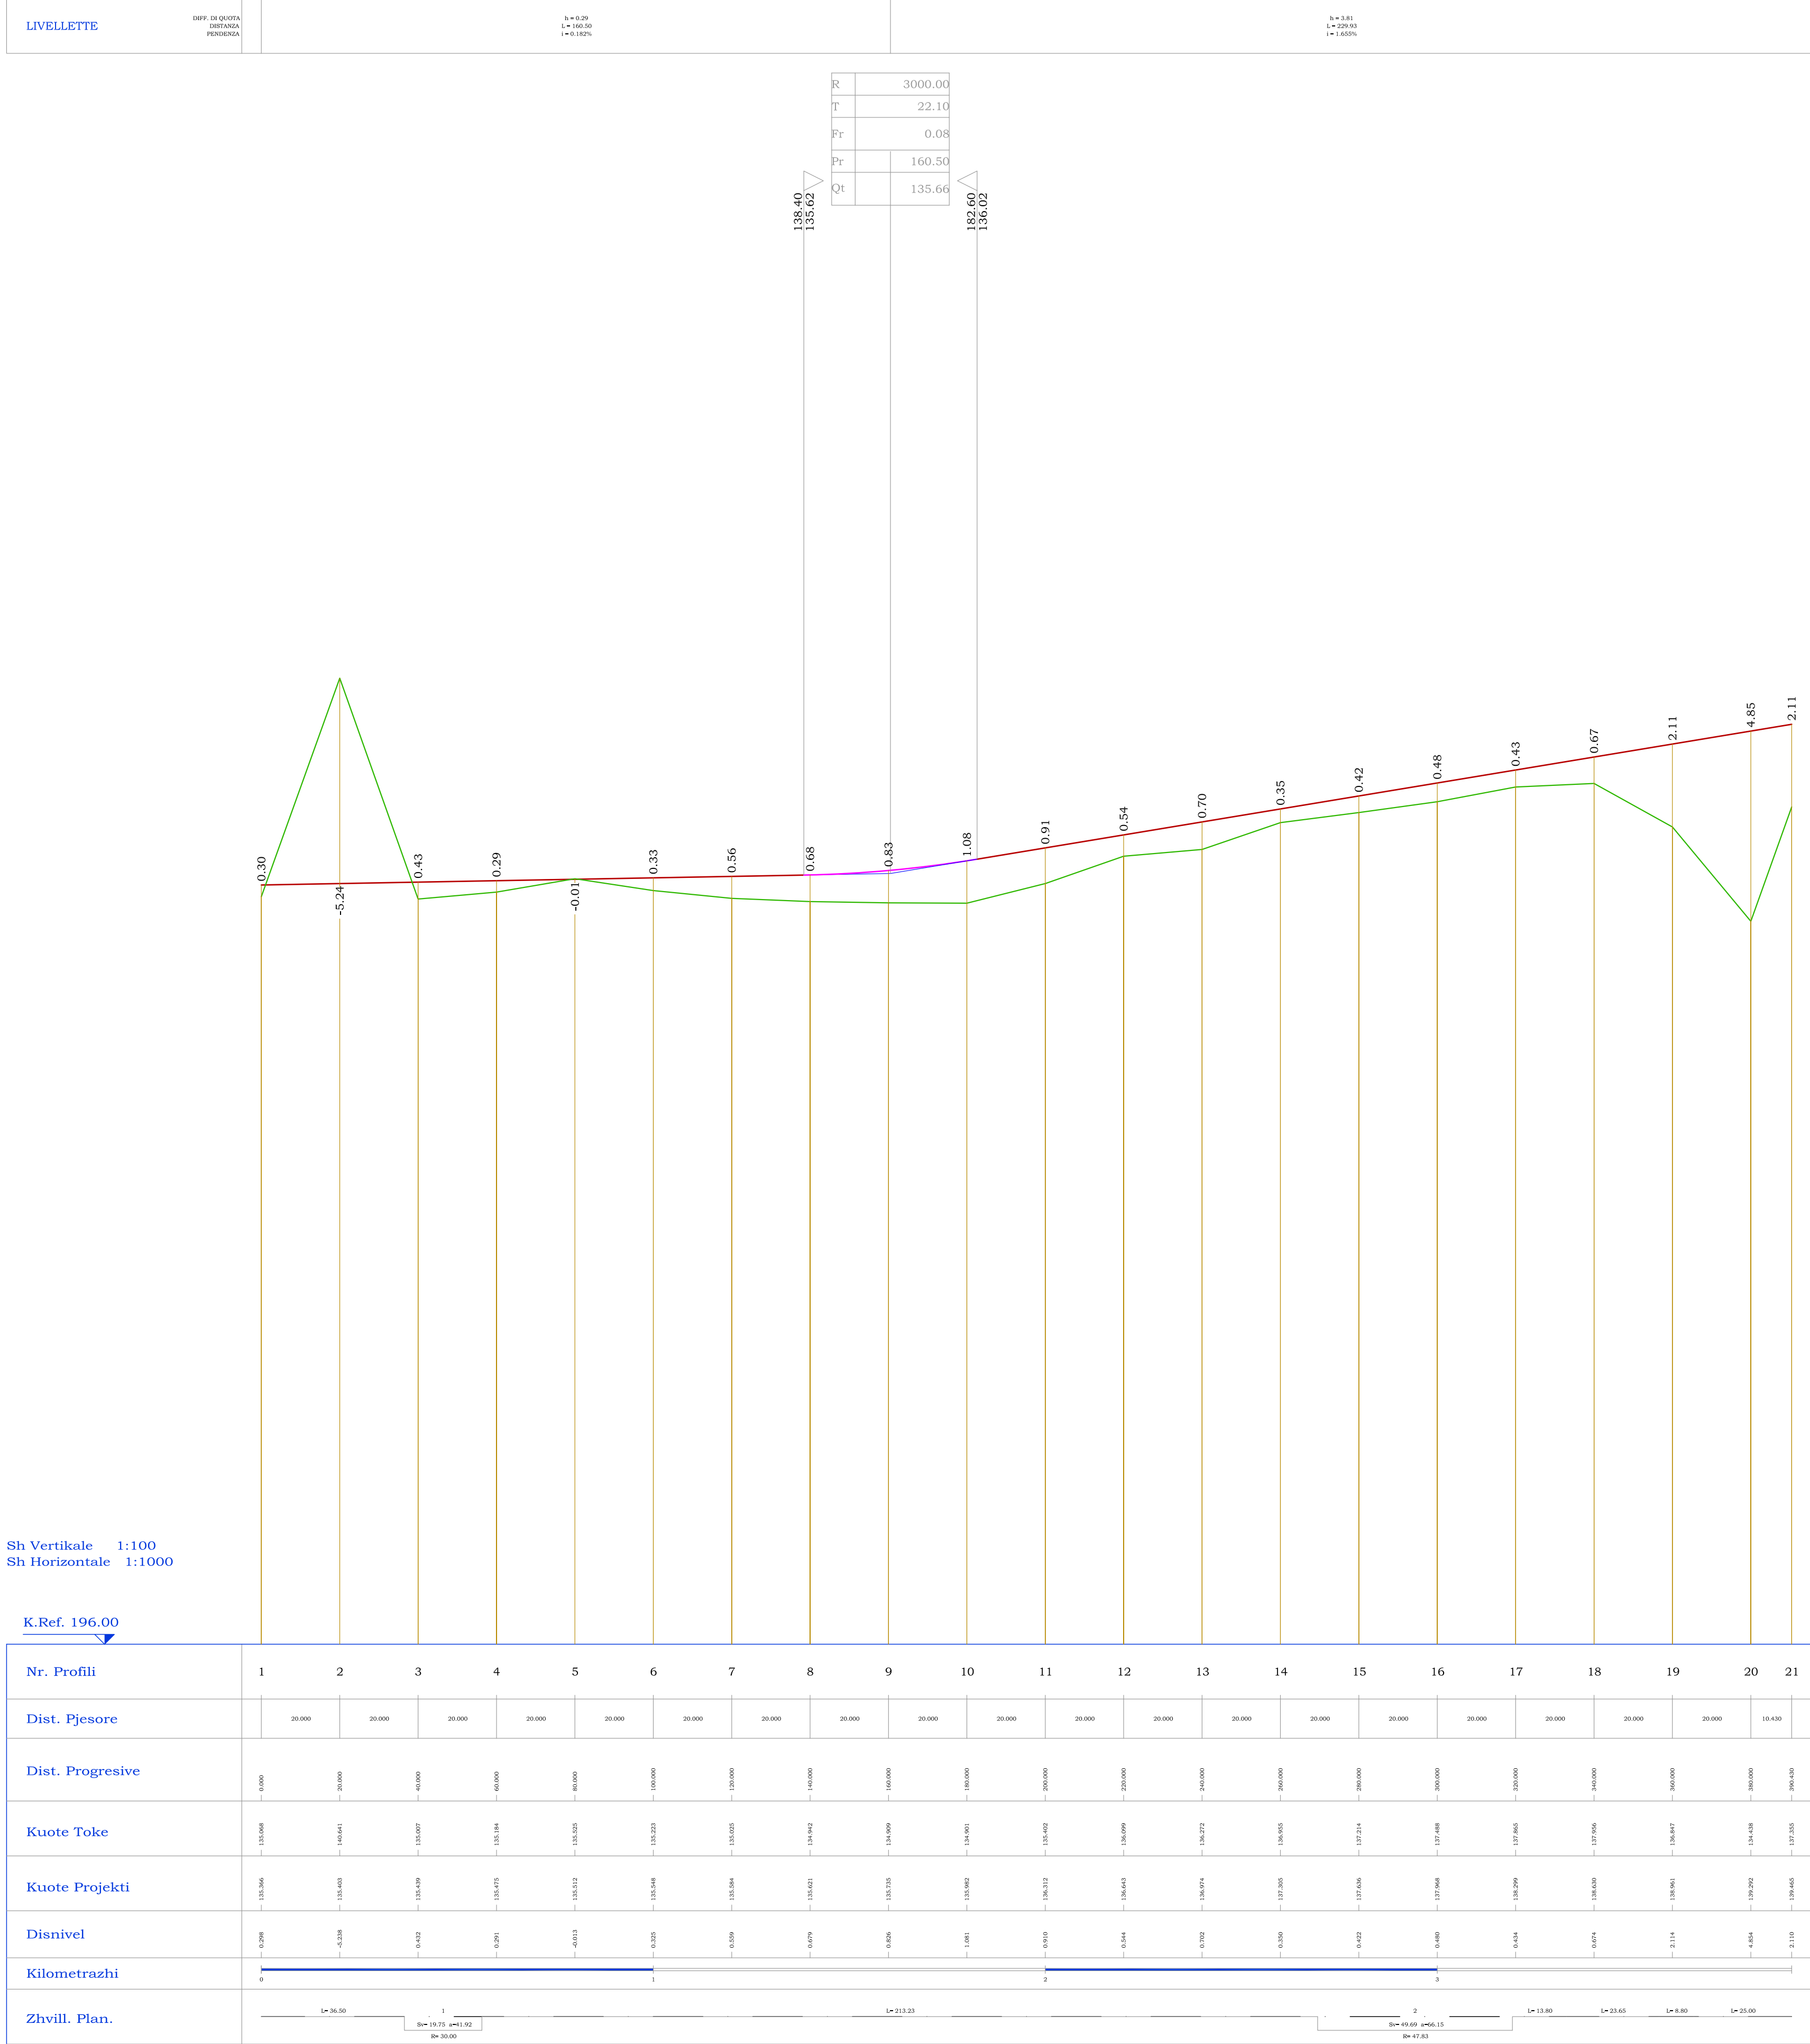

Rr.Per ne Terminal 2

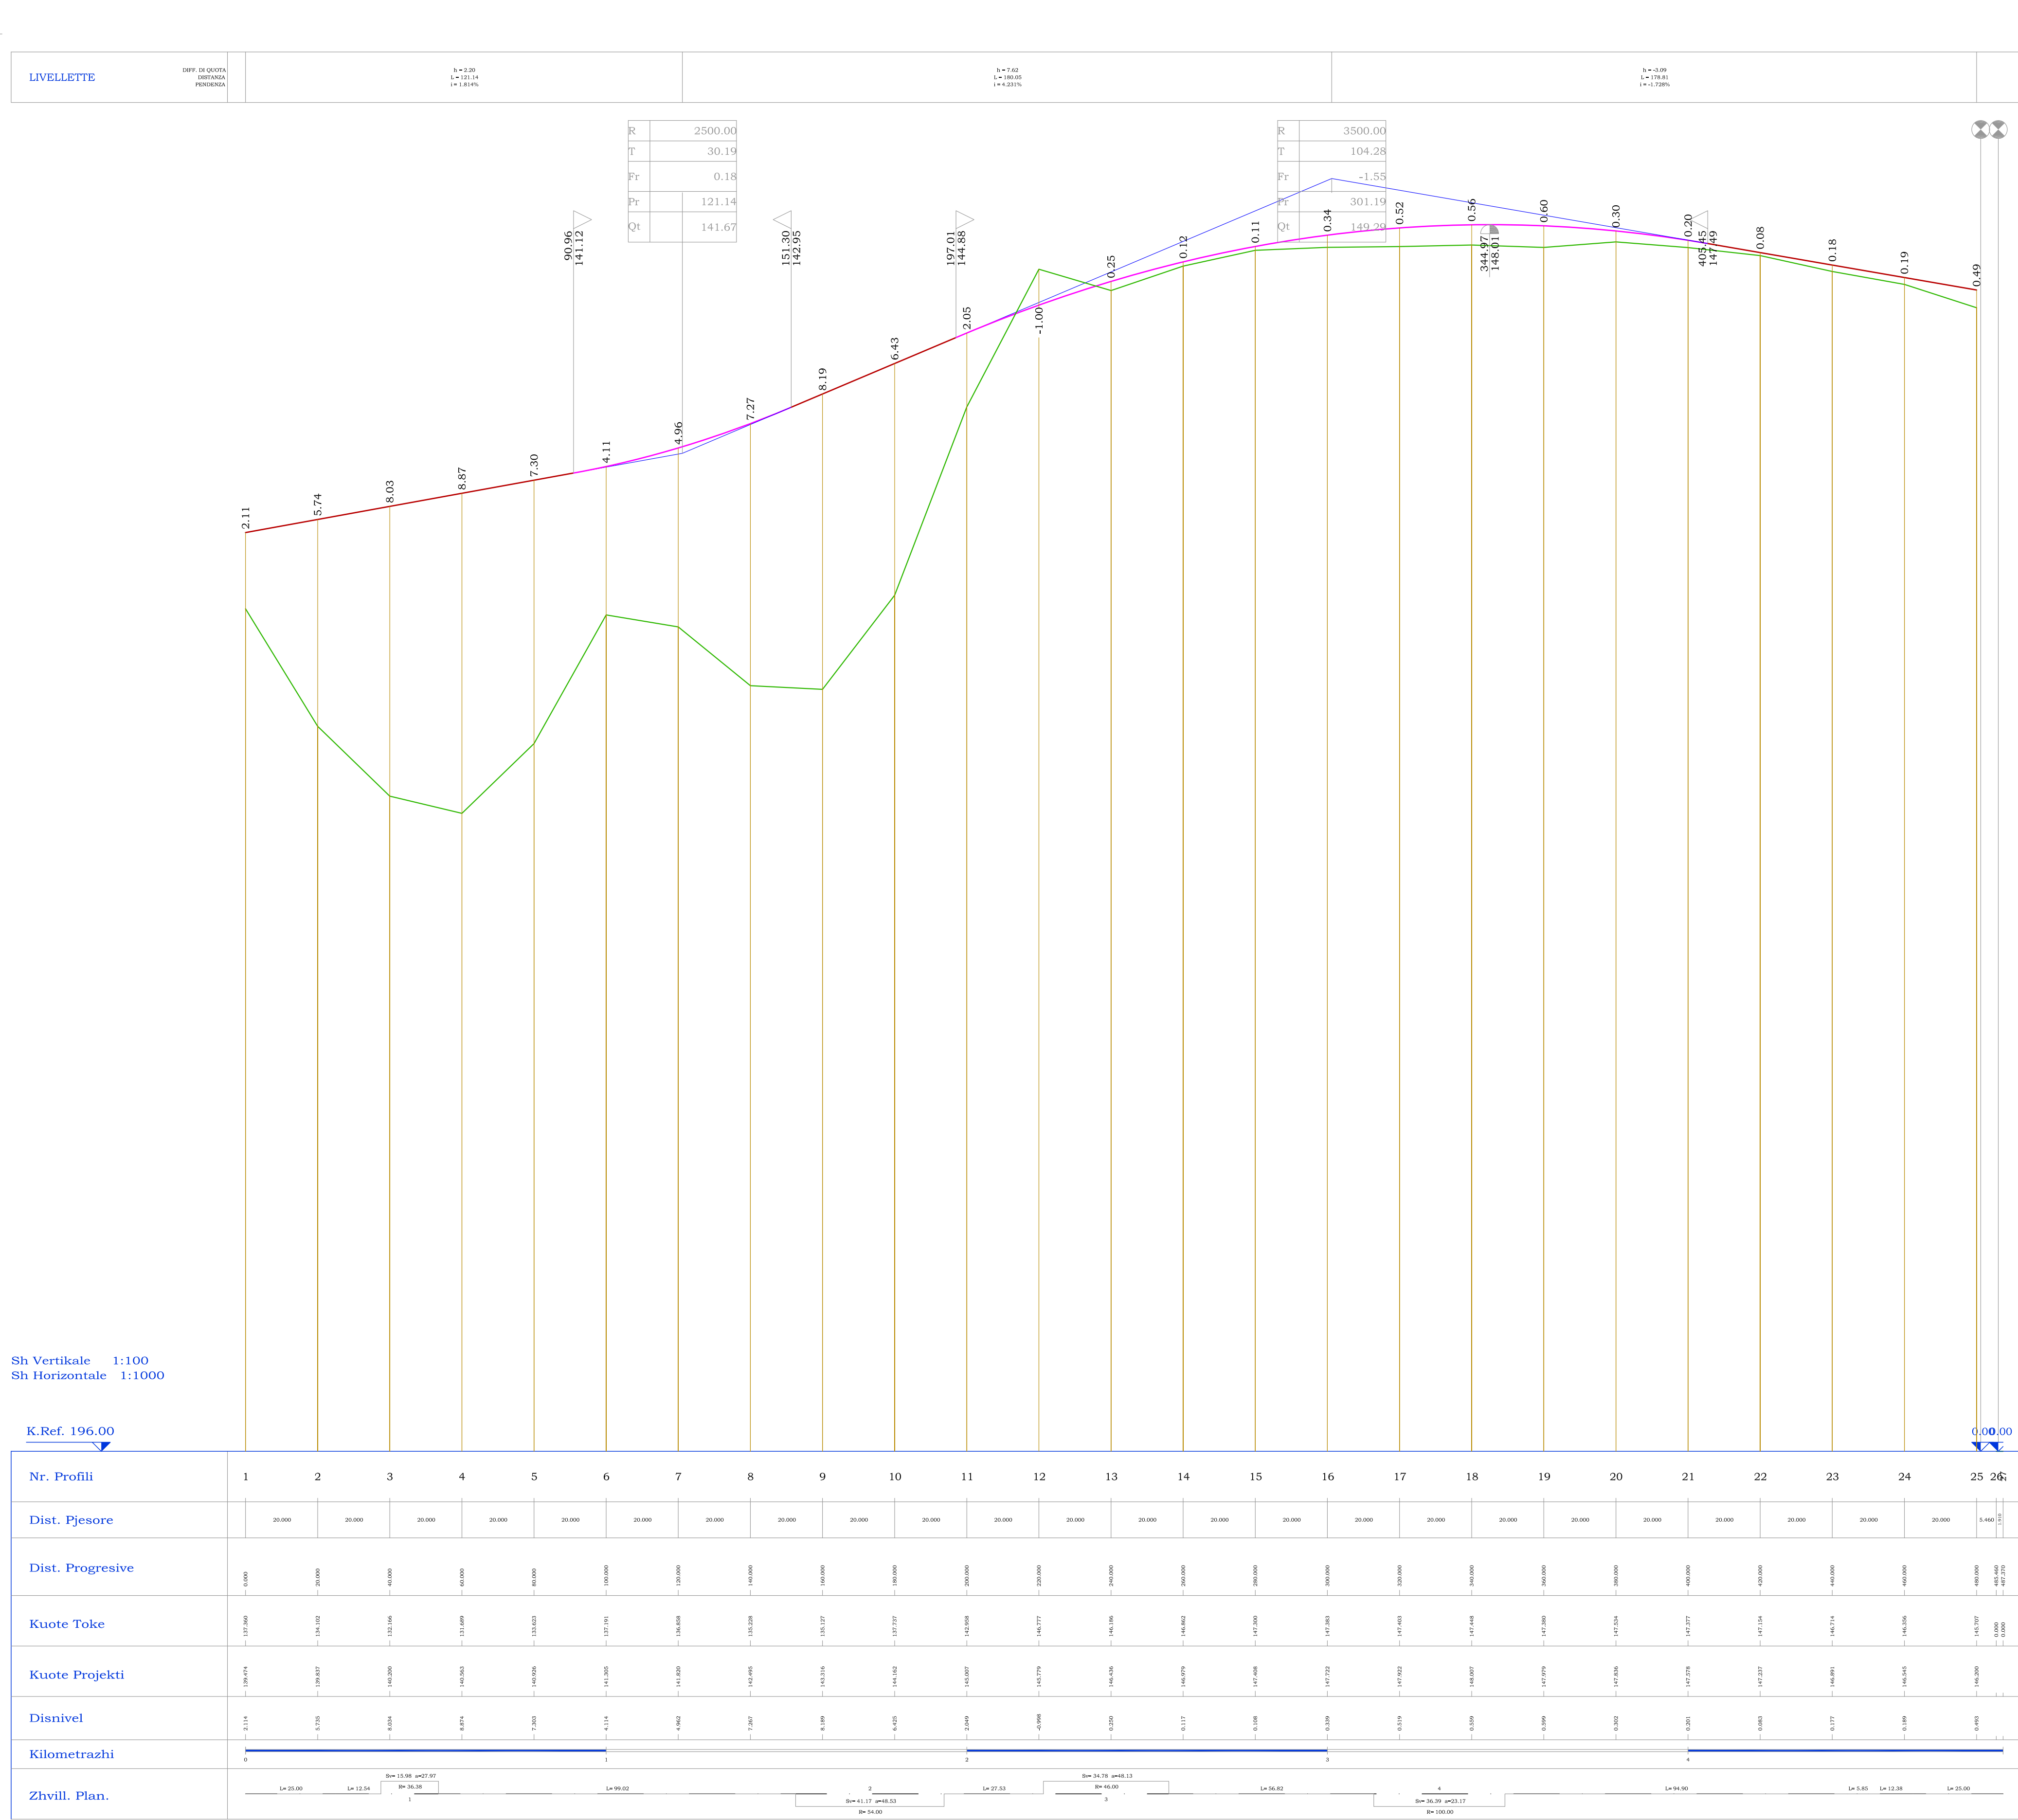


Rampa ne te Djathte

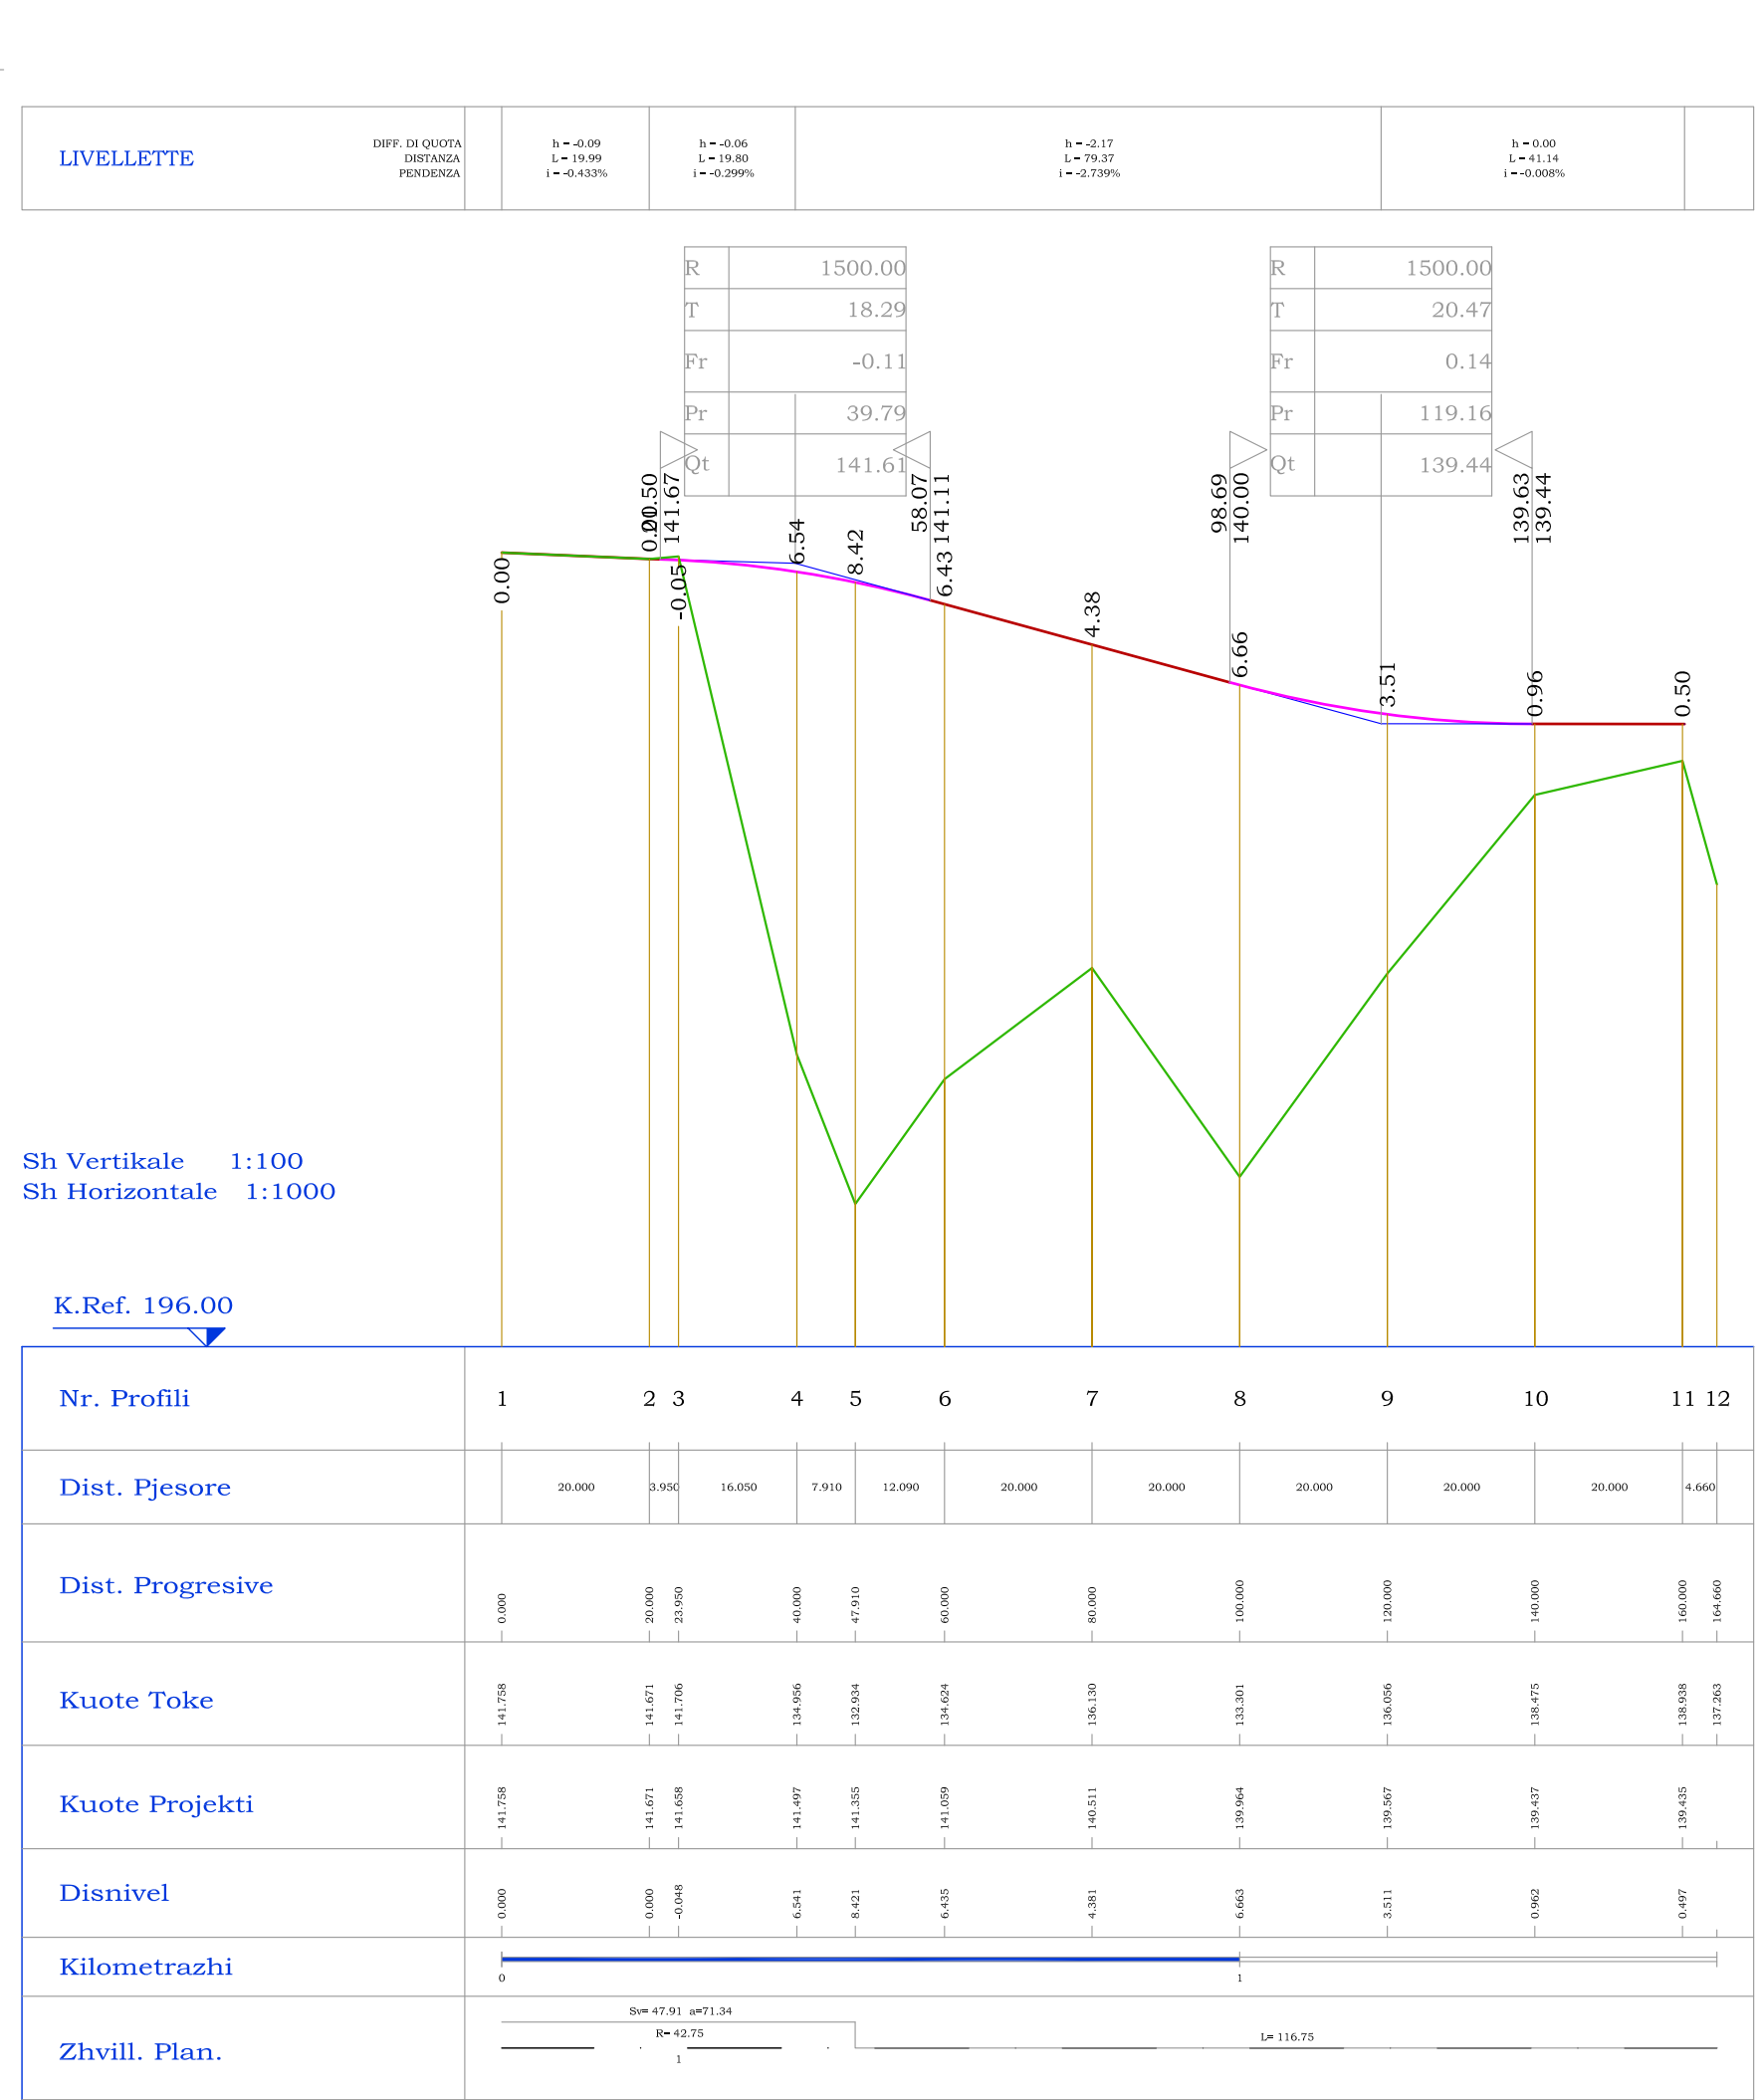

Rampa ne te Majte



Rampa lidhese me TEG

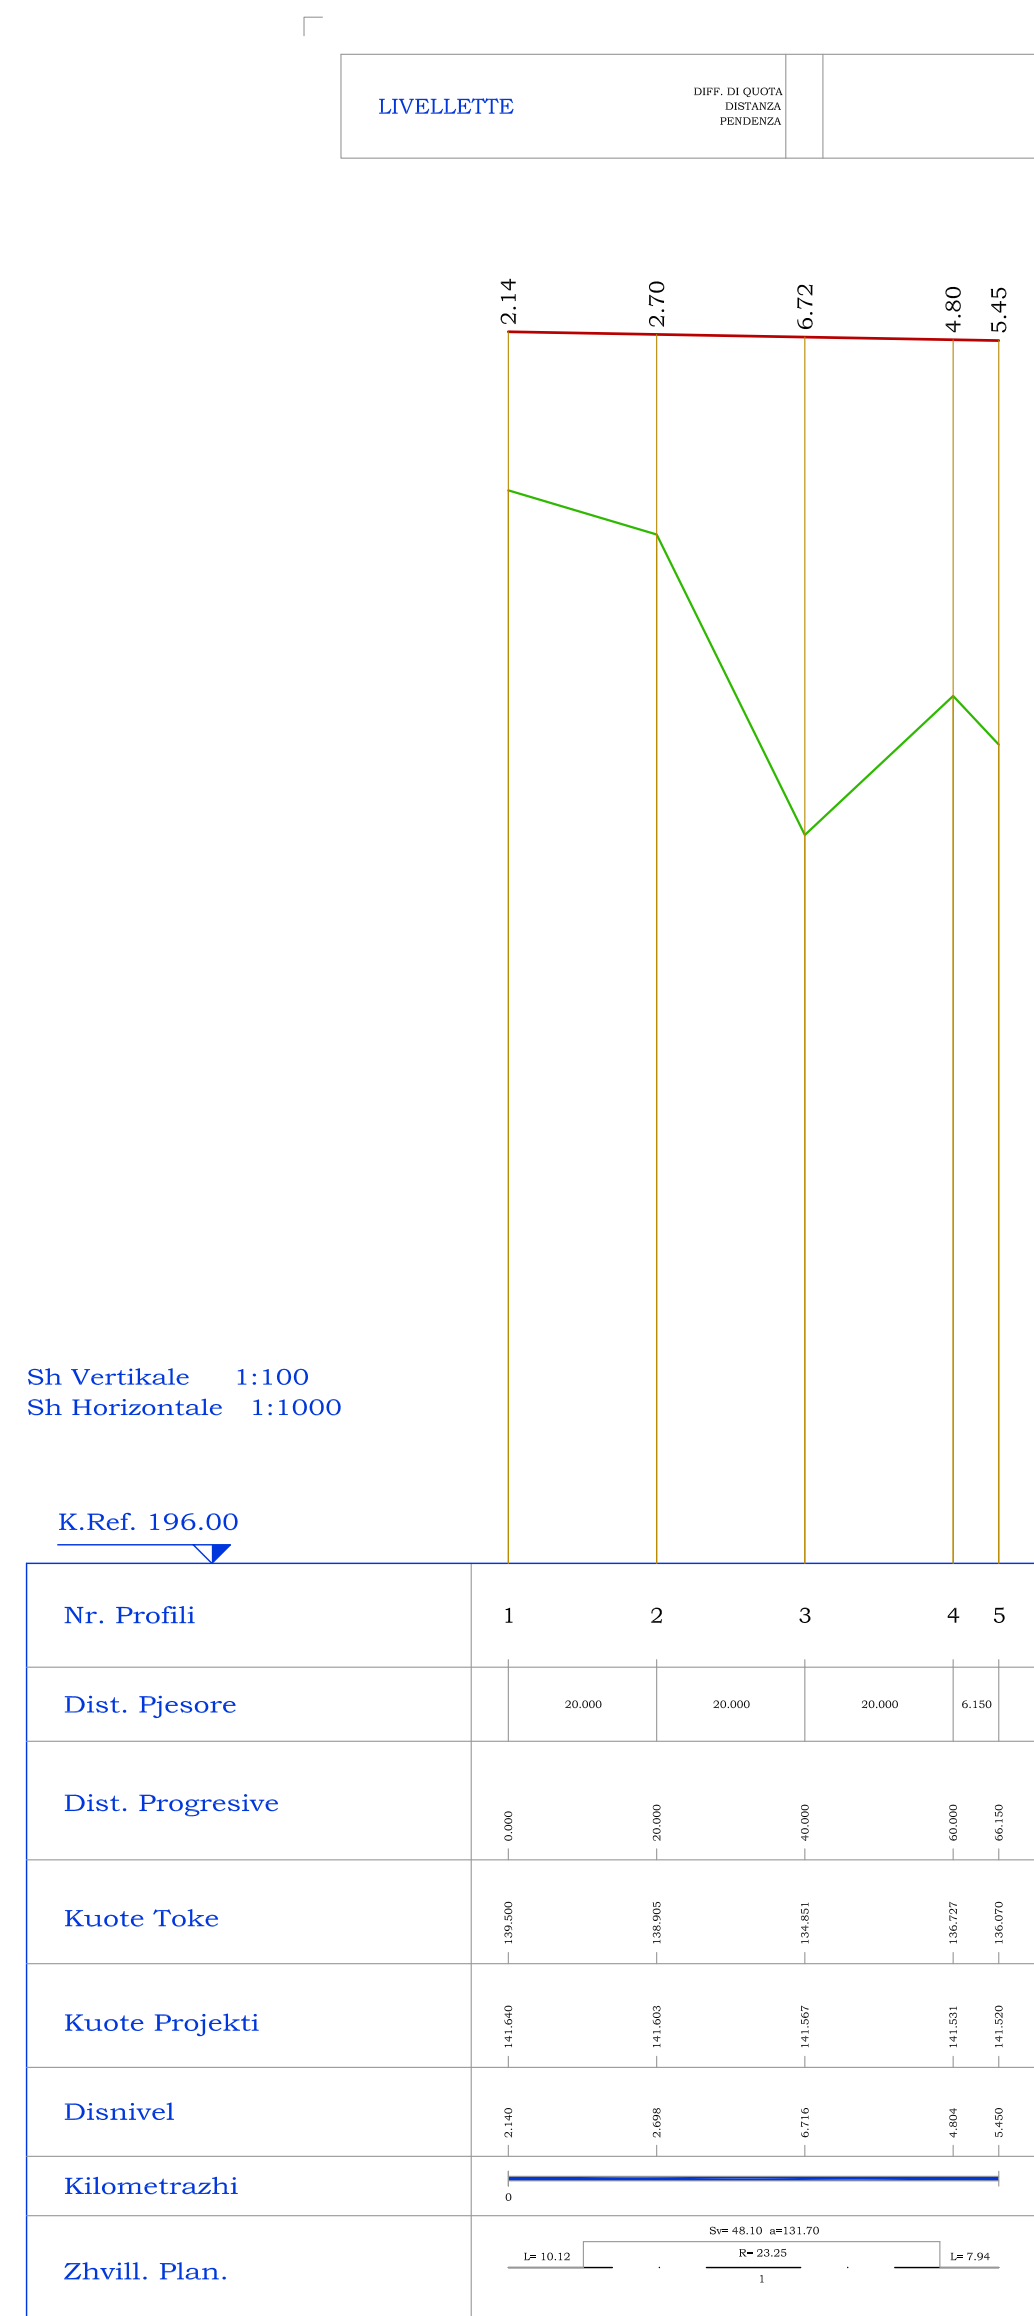


Shkruar Tekst

Shkruar



"STUDIM - PROJEKTIM MBIKALIMI TEG"

PROJEKT-ZBATIM

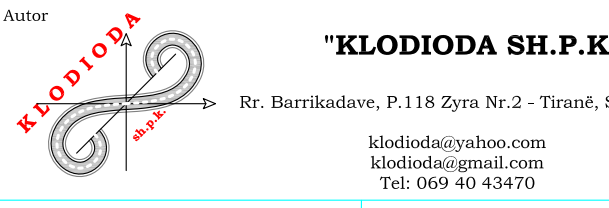

Ing. YLLI KARAPICI

Ing. XHEVAHIR ALU

Ing. PAMELA KURTULAJ

Ing. EJONA BEZHANI

RRJETI RRUGOR

PROFILAT GJATËS

GUSHT 2020

SH 1:100

B.2 - 03