

PROJEKTI

Rikualifikim rruget ``Fan Noli-Atoni Athanas-Tafil Buzi-Baba Sherifi``, Ksamil


BASHKIA SARANDE

ZV.KRYETAR


FLORJAN SALI



Rikualifikim rruget ``Fan Noli-Atoni Athanas-Tafil Buzi-Baba Sherifi``, Ksamil

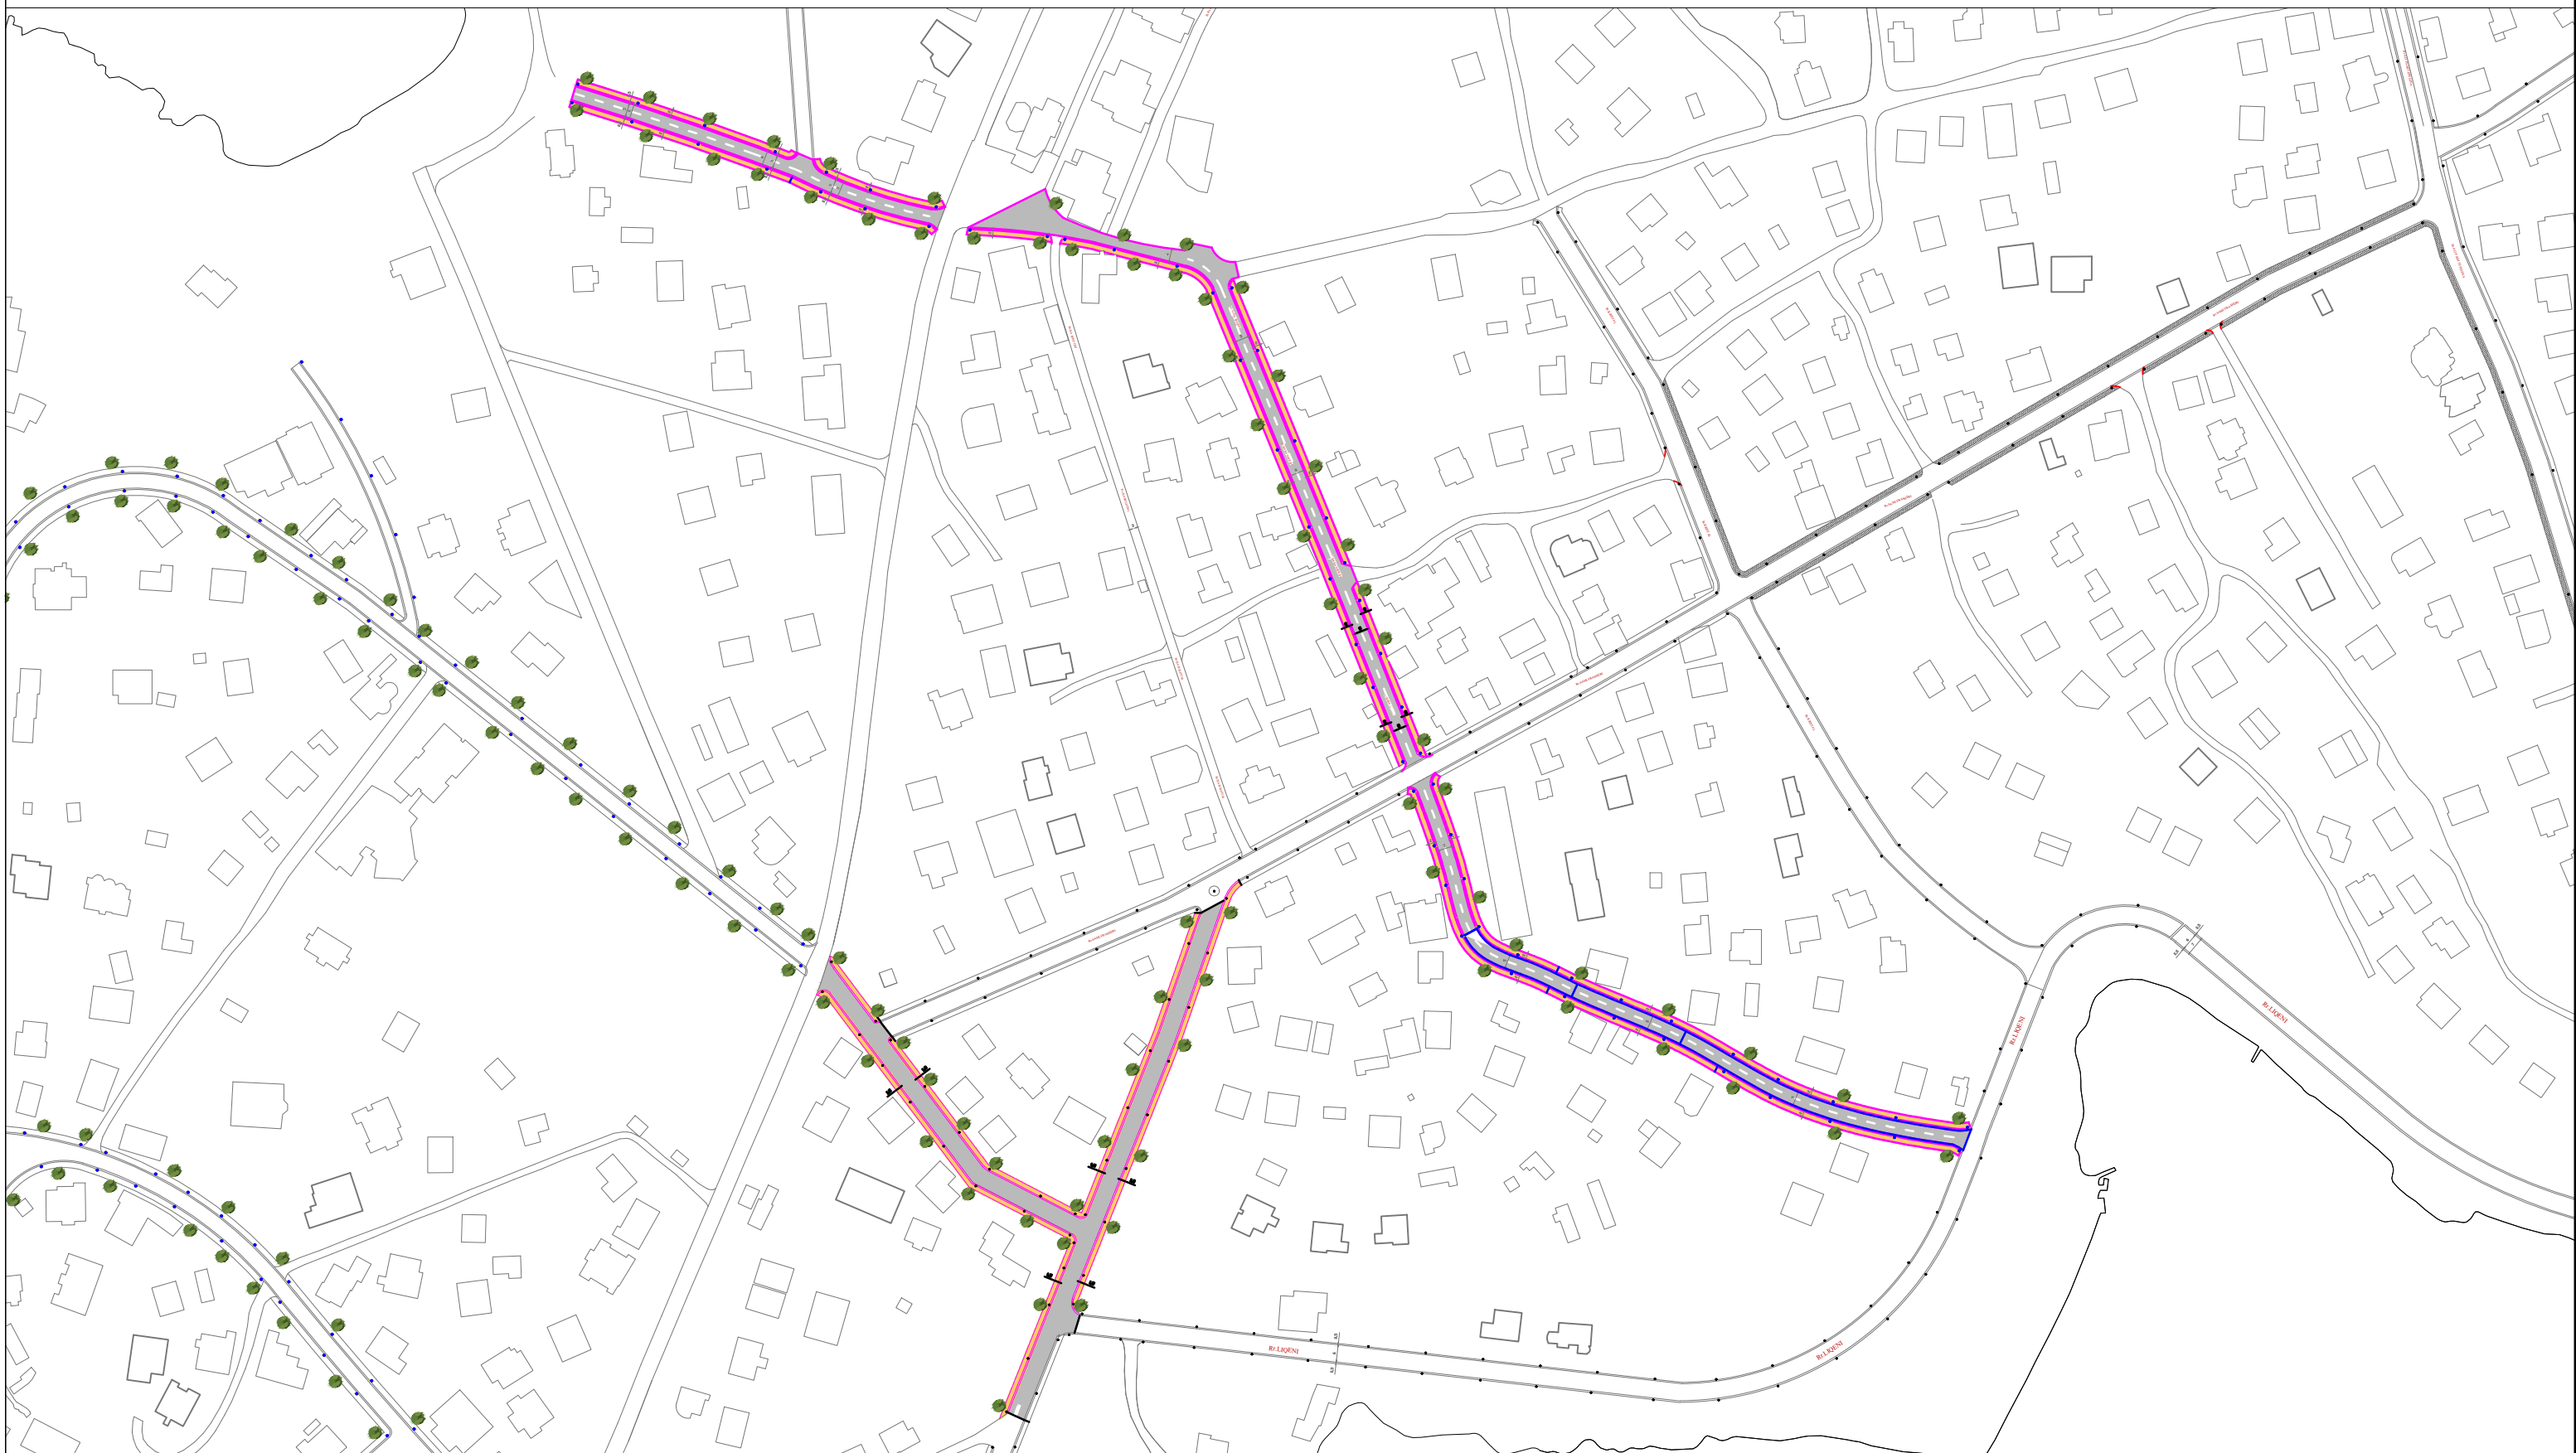

	BASHKIA SARANDE		OBJEKTI	Rikualifikim rruget ``Fan Noli-Atoni Athanas-Tafil Buzi-Baba Sherifi`` Ksamil	PLANIMETRIA E RRUGES	
					Projektoi	

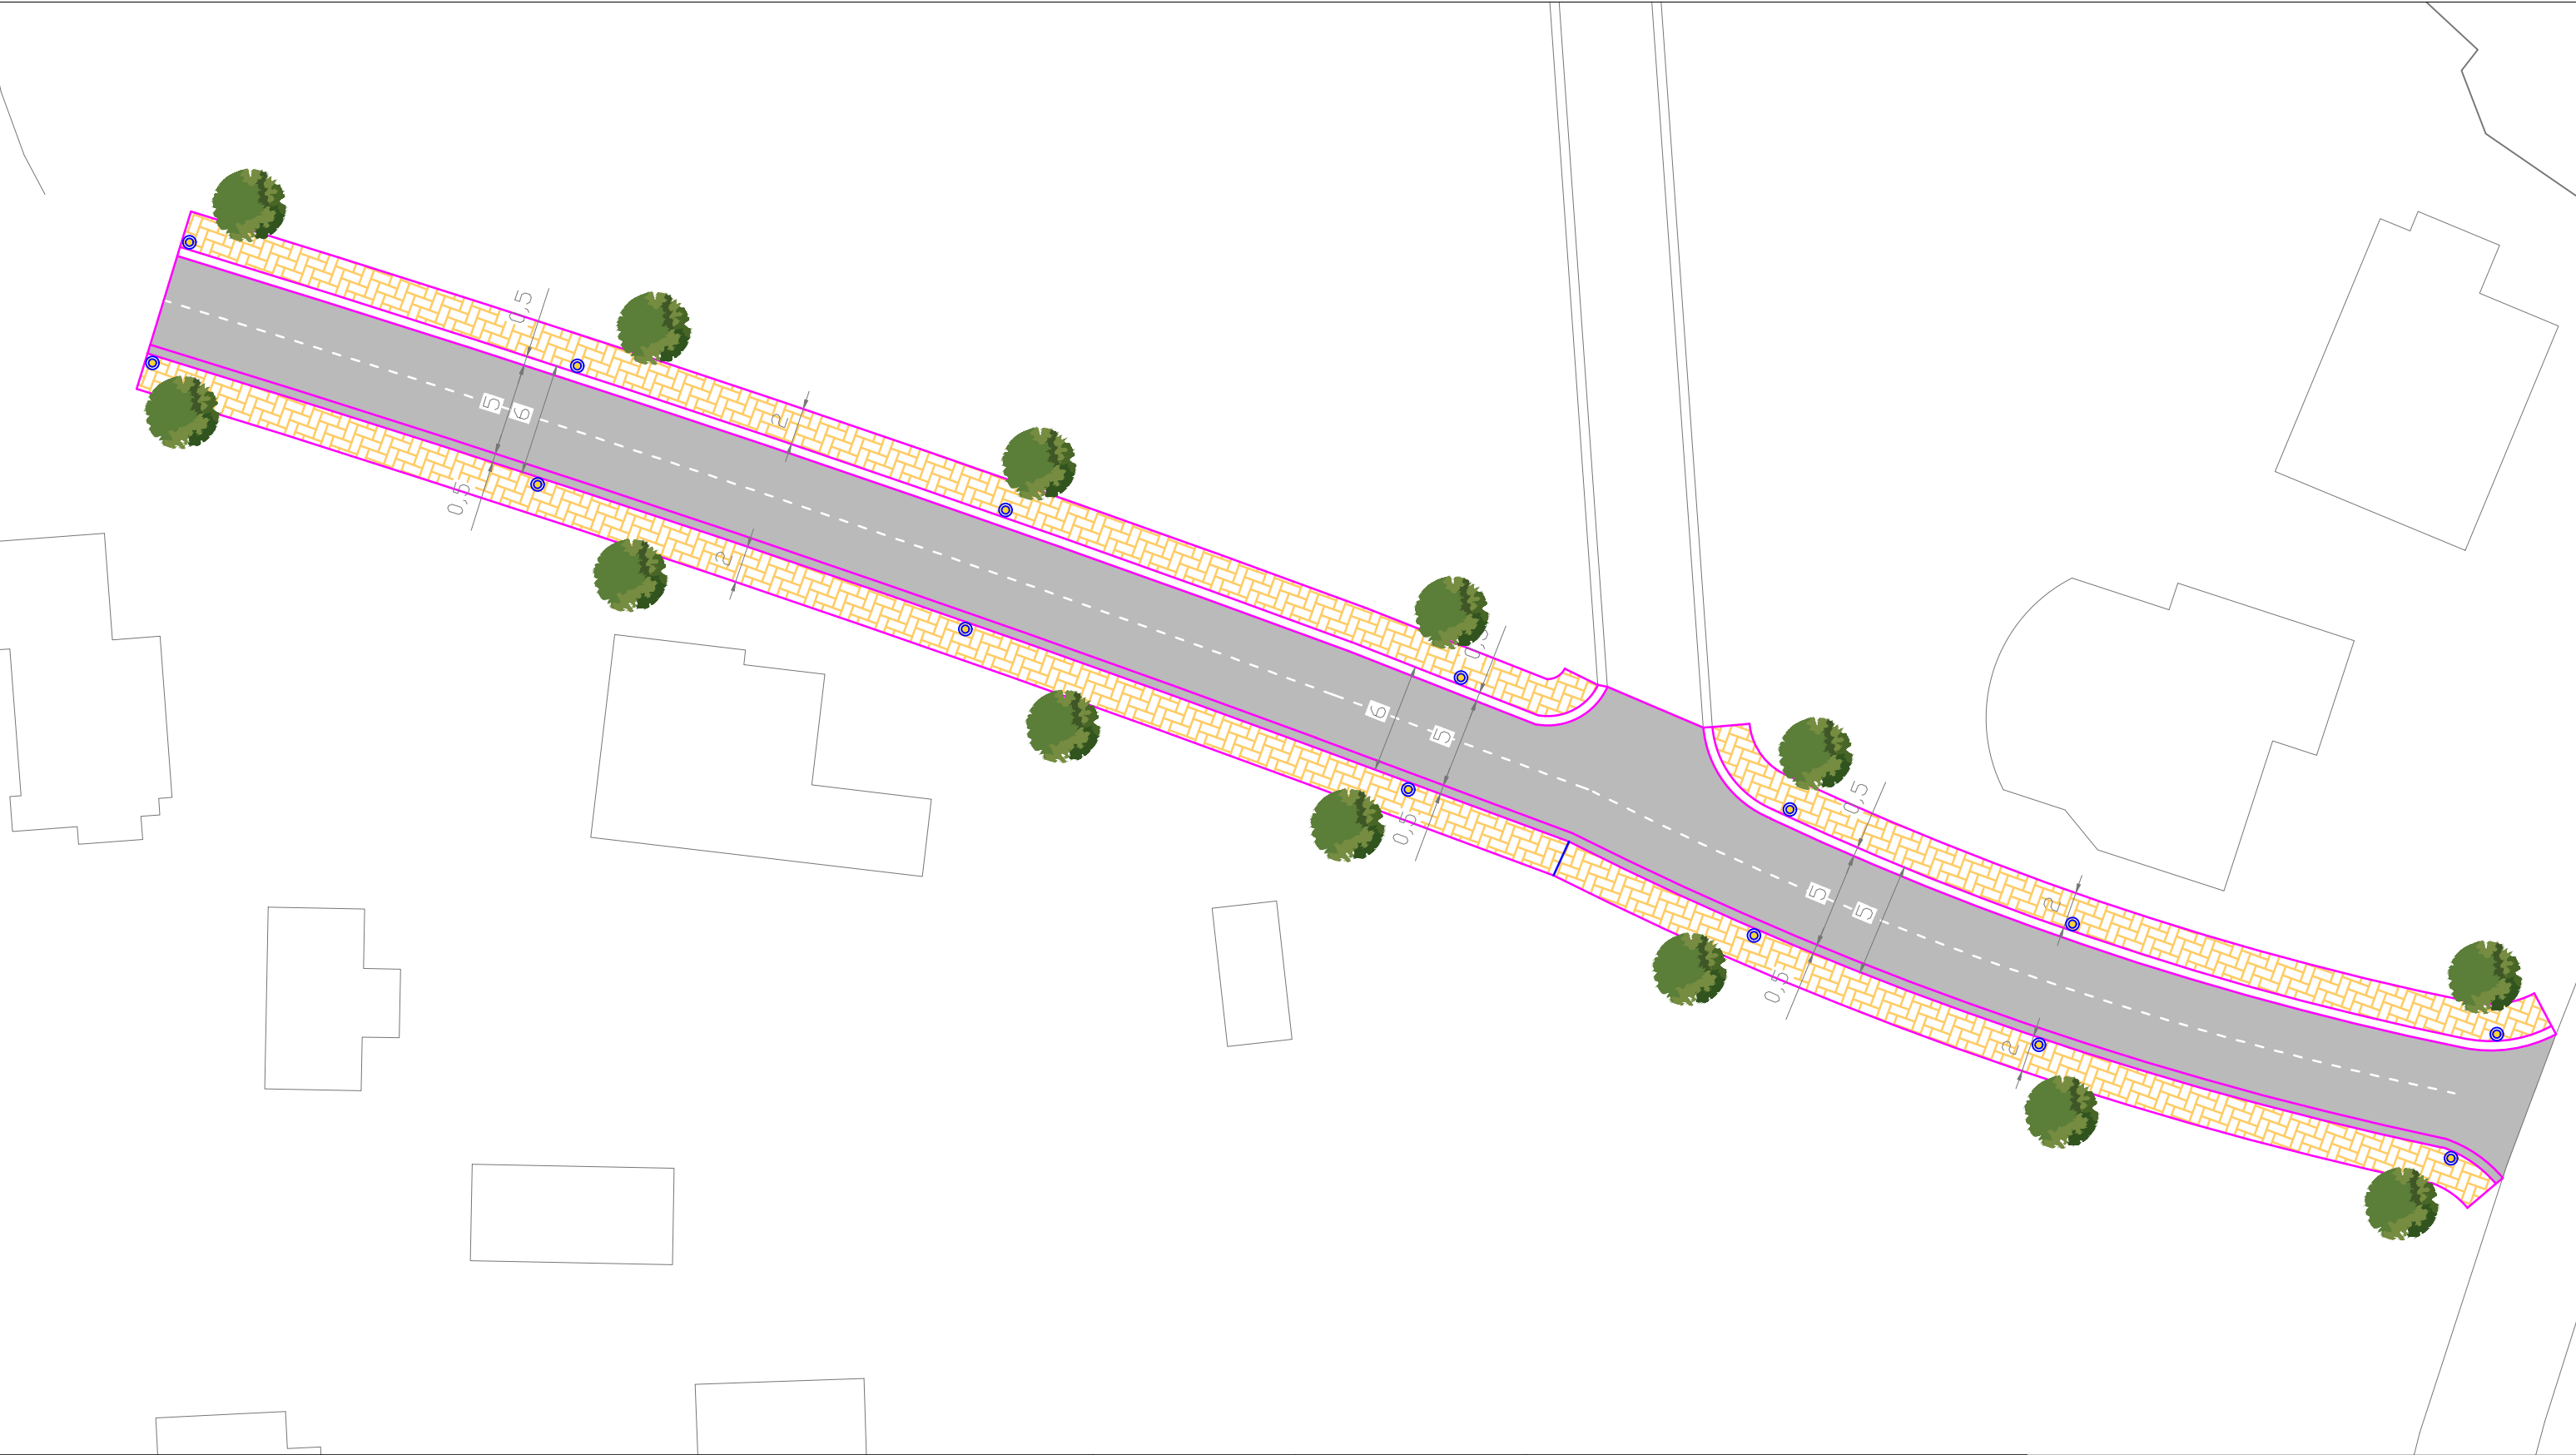


		BASHKIA SARANDE		OBJEKTI	Rikualifikim rruget ``Fan Noli-Atoni Athanas-Tafil Buzi-Baba Sherifi`` , Ksamil	PLANIMETRIA E RRUGES	
						Projektoi	




		BASHKIA SARANDE		OBJEKTI	Rikualifikim rruget ``Fan Noli-Atoni Athanas-Tafil Buzi-Baba Sherifi`` , Ksamil	PLANIMETRIA E RRUGES	
						Projektoi	




	BASHKIA SARANDE		OBJEKTI	Rikualifikim rruget ``Fan Noli-Atoni Athanas-Tafil Buzi-Baba Sherifi`` , Ksamil	PLANIMETRIA E RRUGES	
					Projektoi	

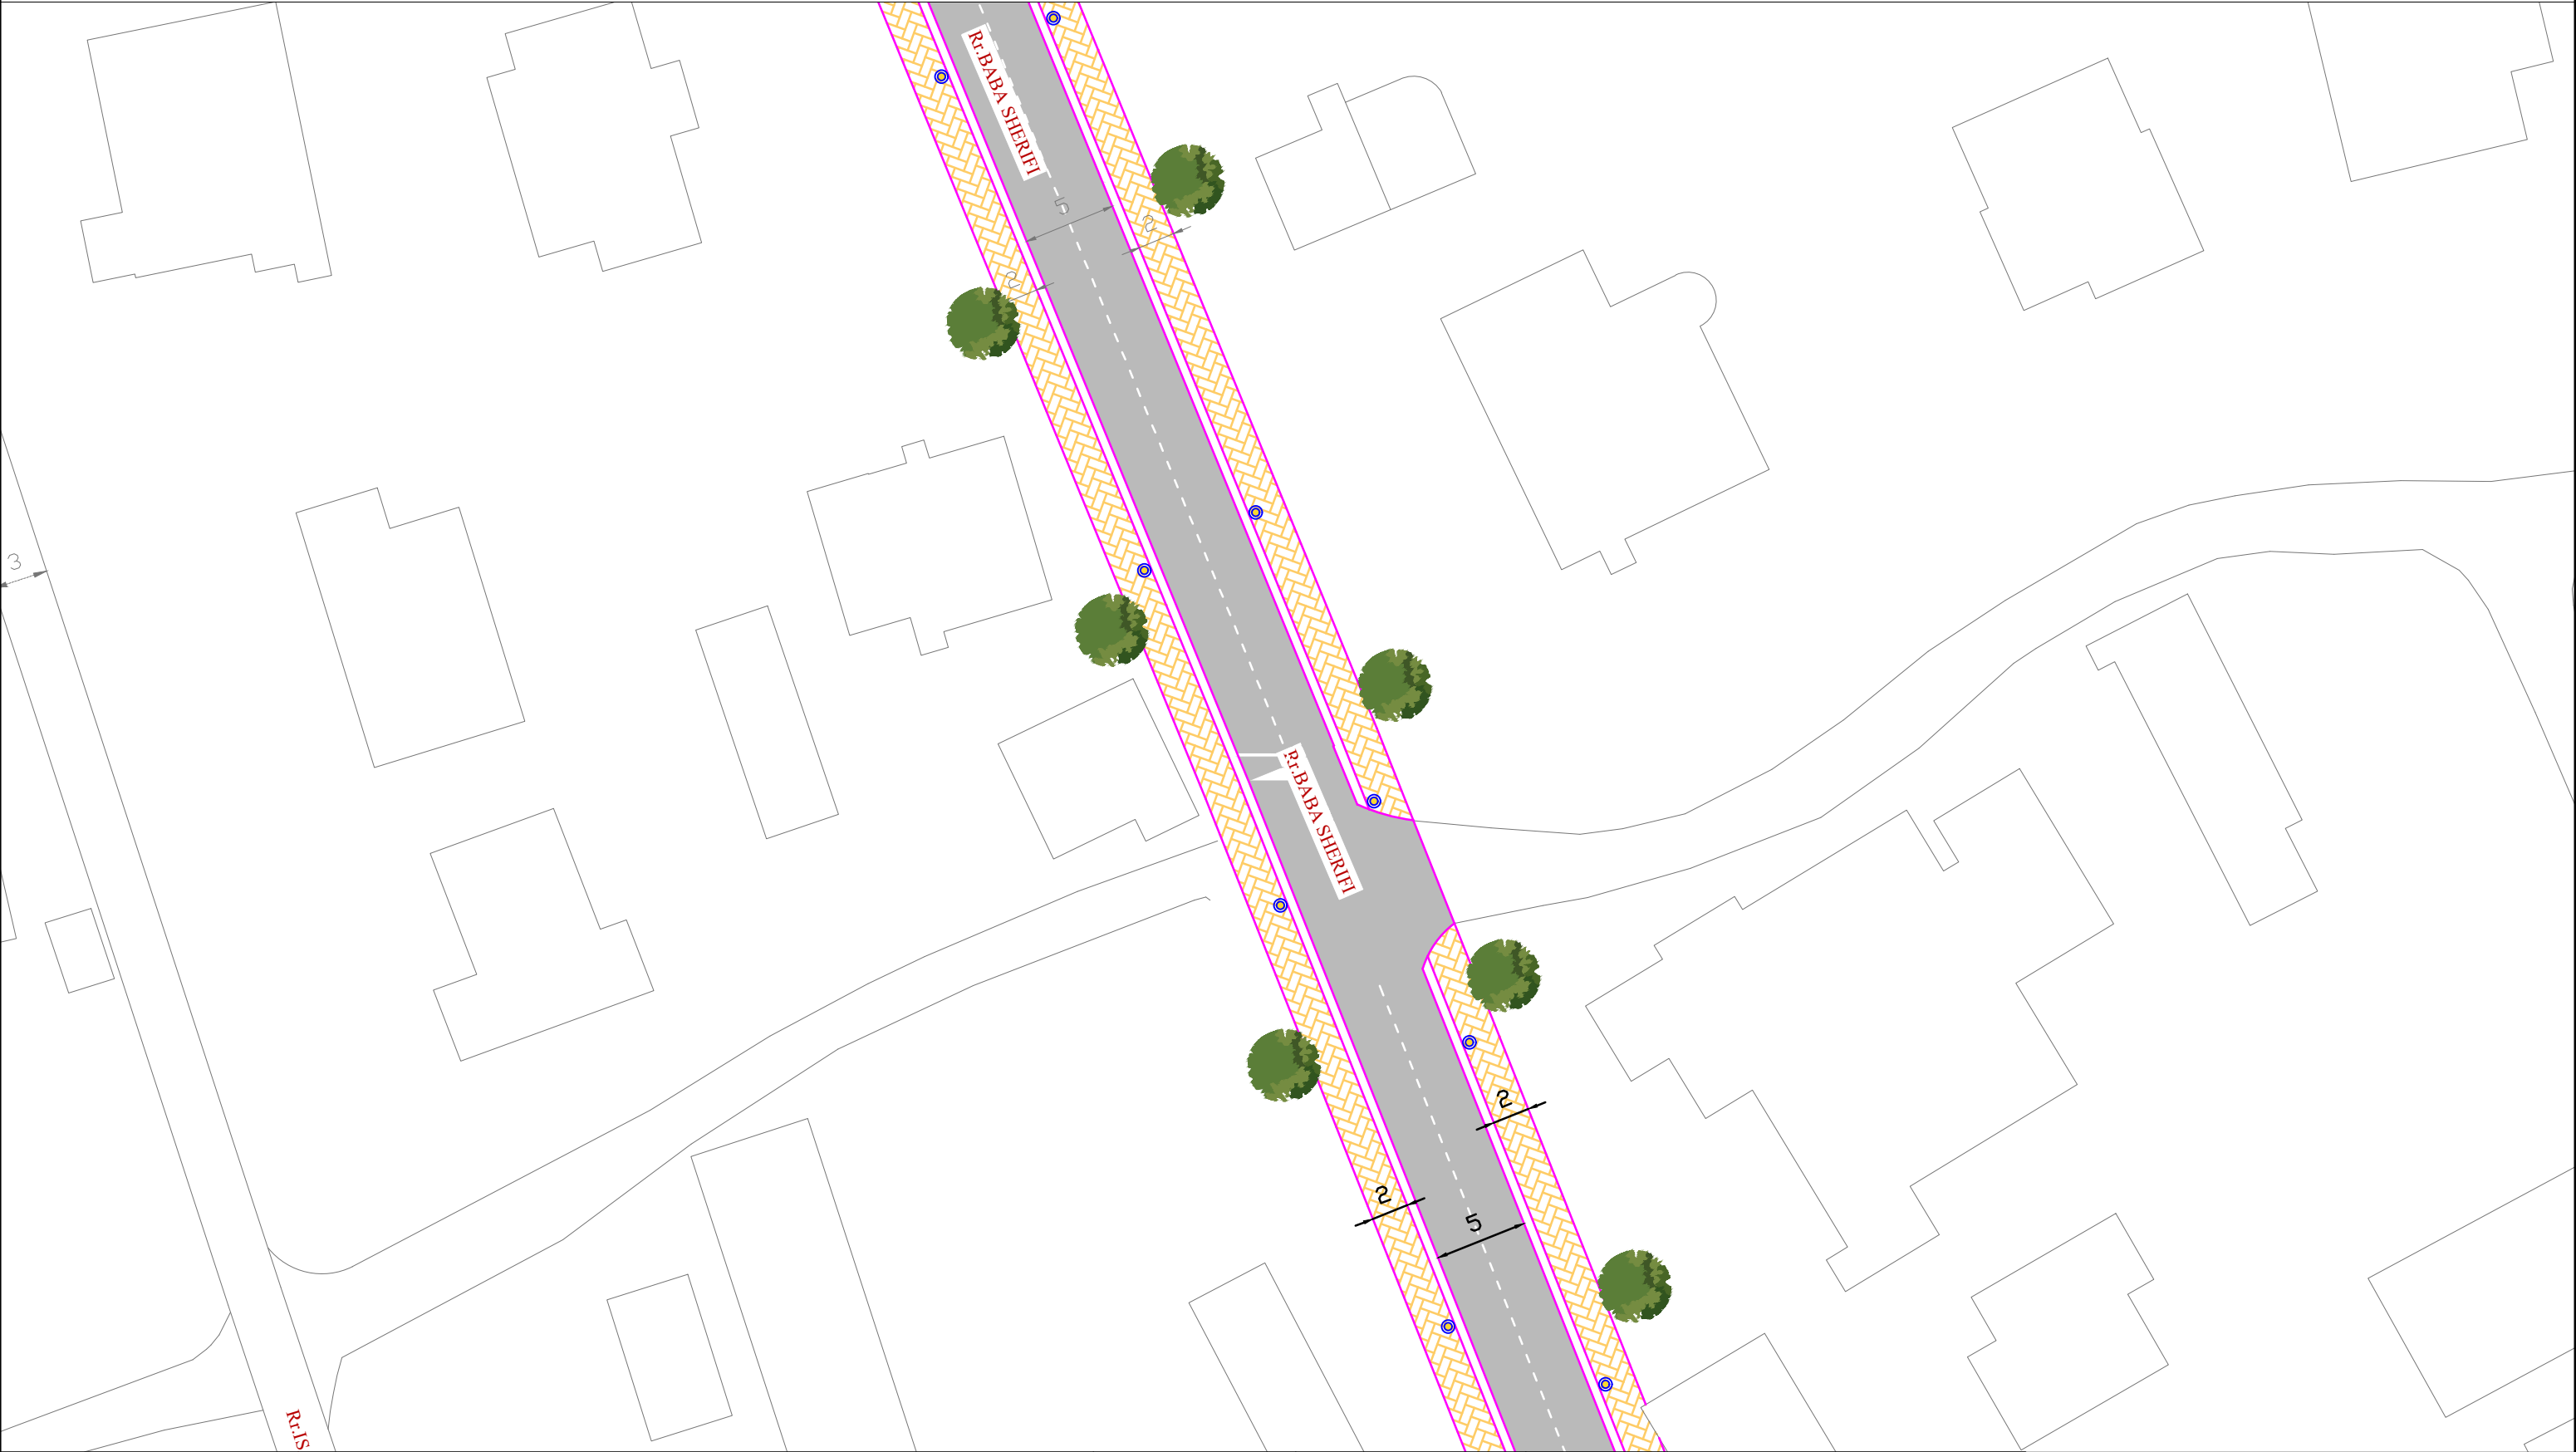


	BASHKIA SARANDE		OBJEKTI	Rikualifikim rruget ``Fan Noli-Atoni Athanas-Tafil Buzi-Baba Sherifi`` , Ksamil	PLANIMETRIA E RRUGES	
					Projektoi	

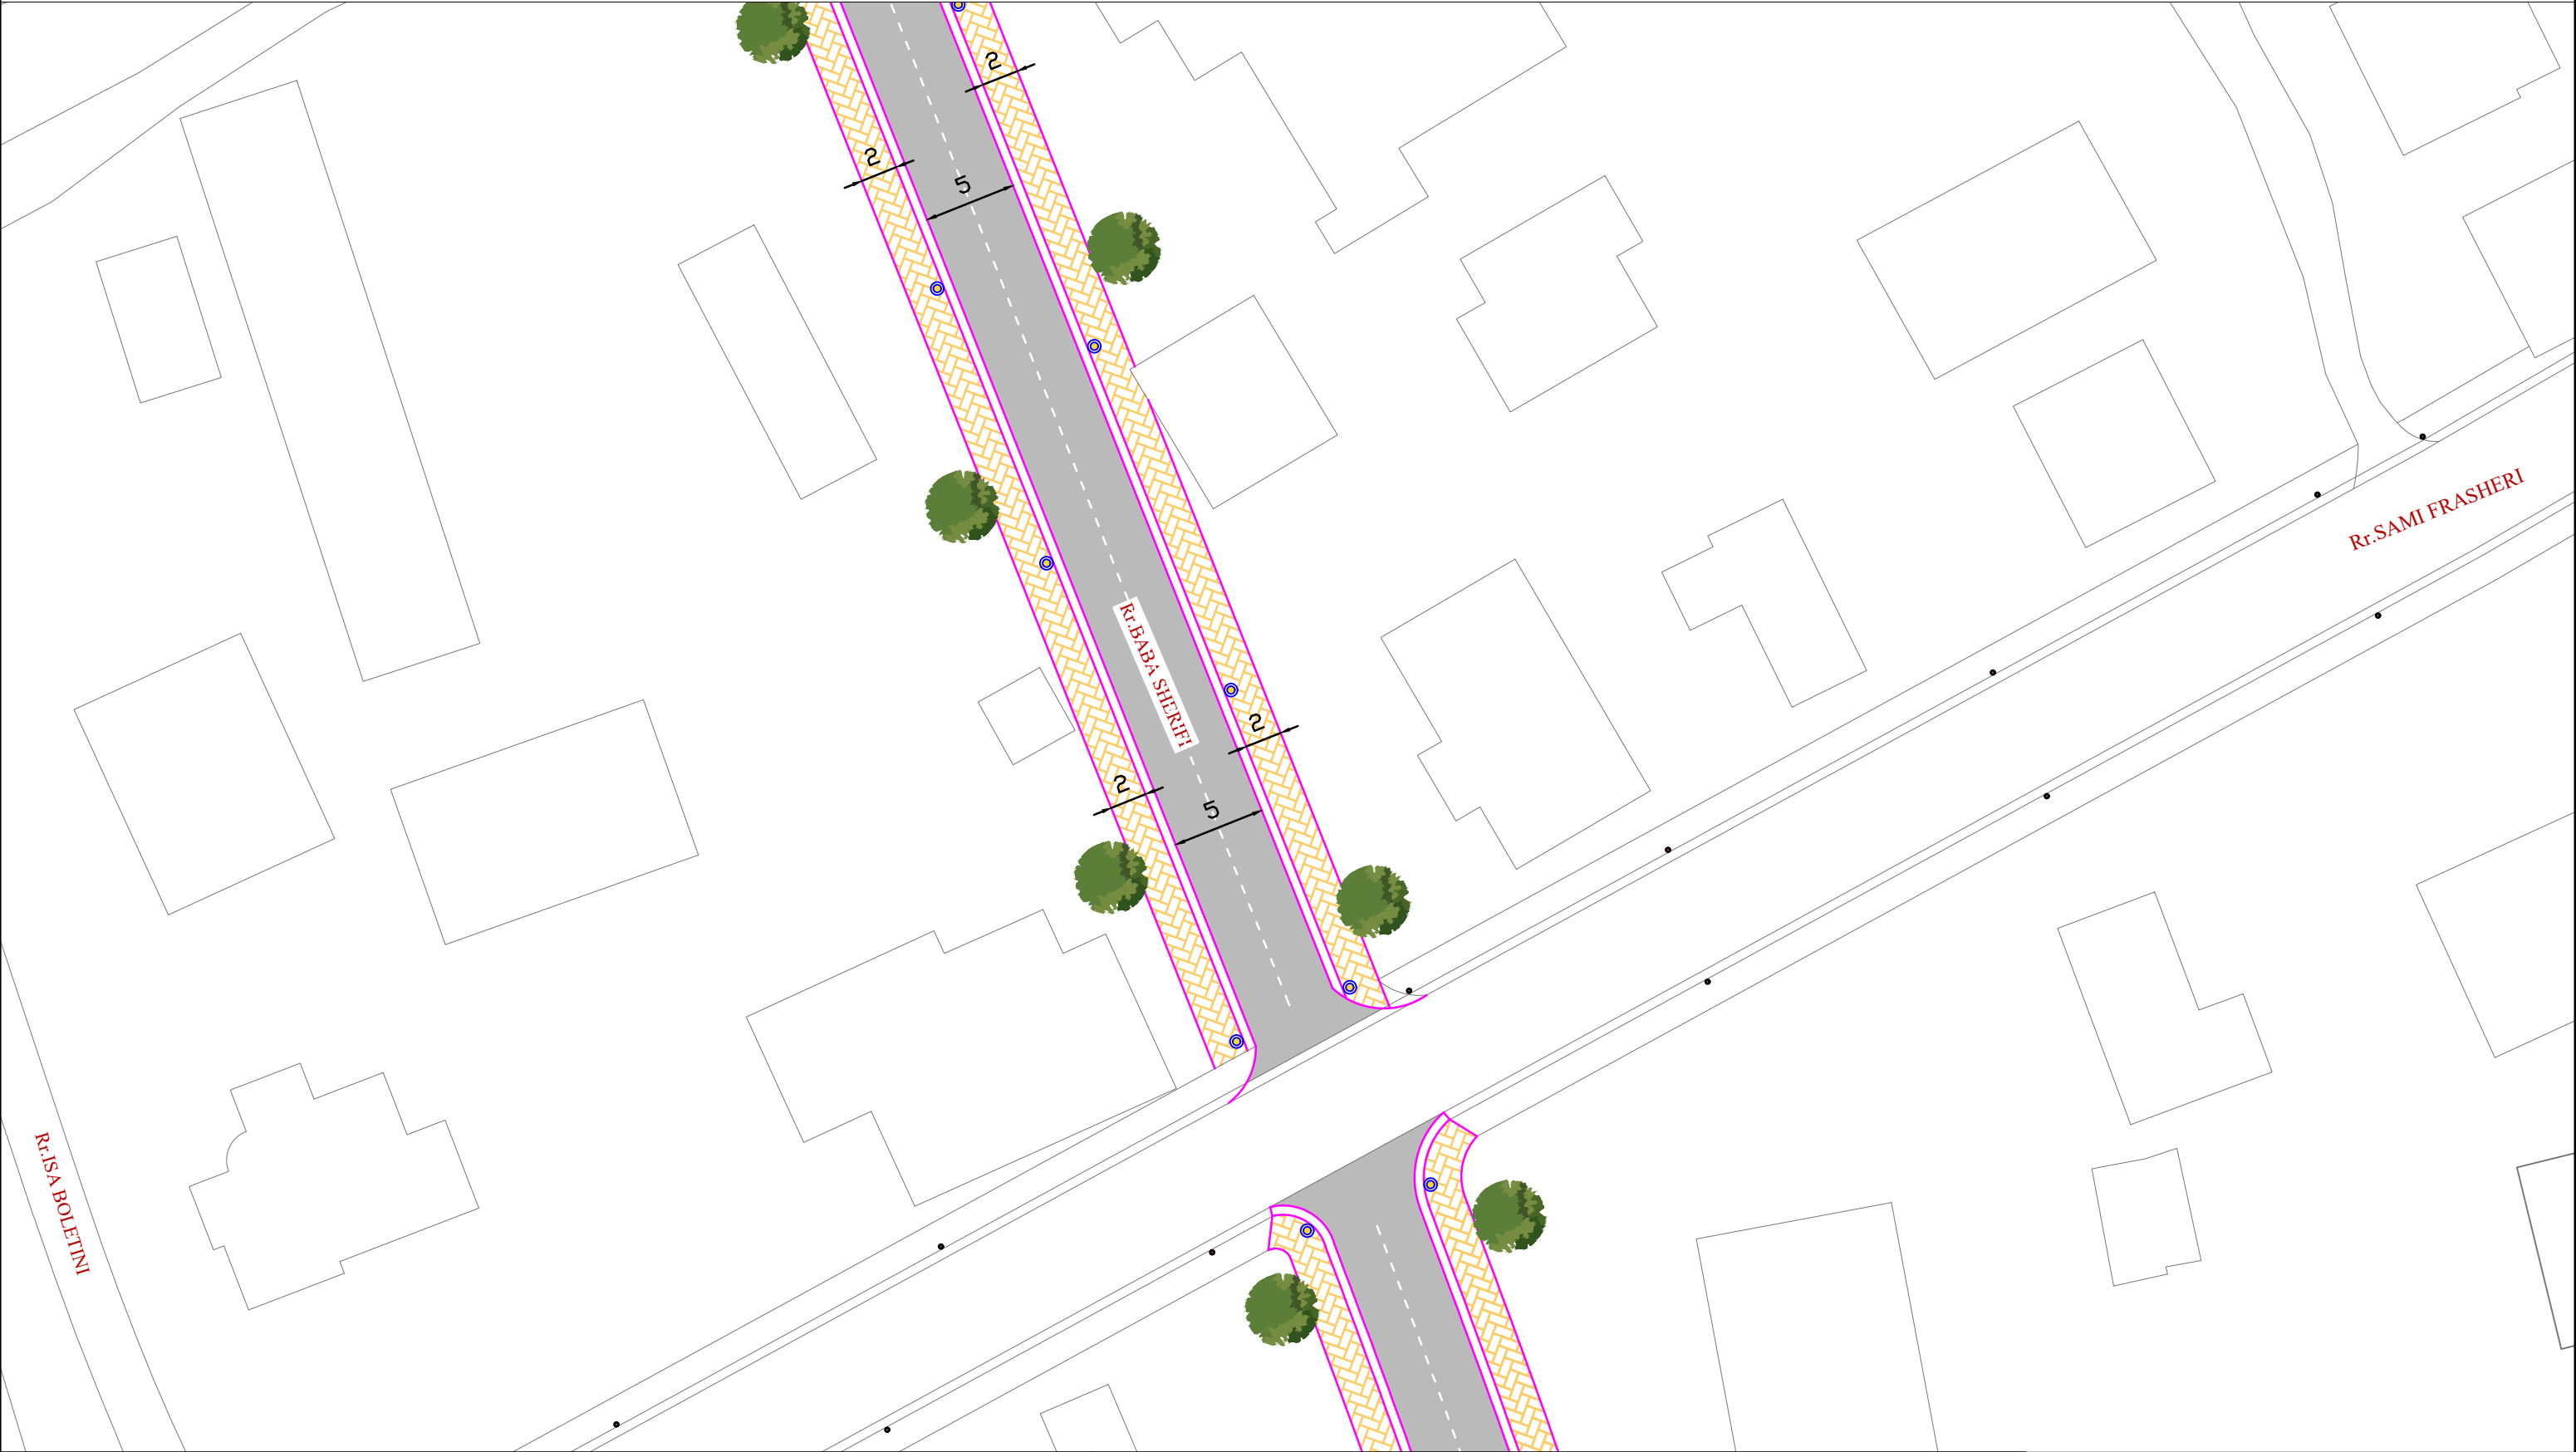


	BASHKIA SARANDE		OBJEKTI	Rikualifikim rruget ``Fan Noli-Atoni Athanas-Tafil Buzi-Baba Sherifi`` , Ksamil	PLANIMETRIA E RRUGES	
					Projektoi	

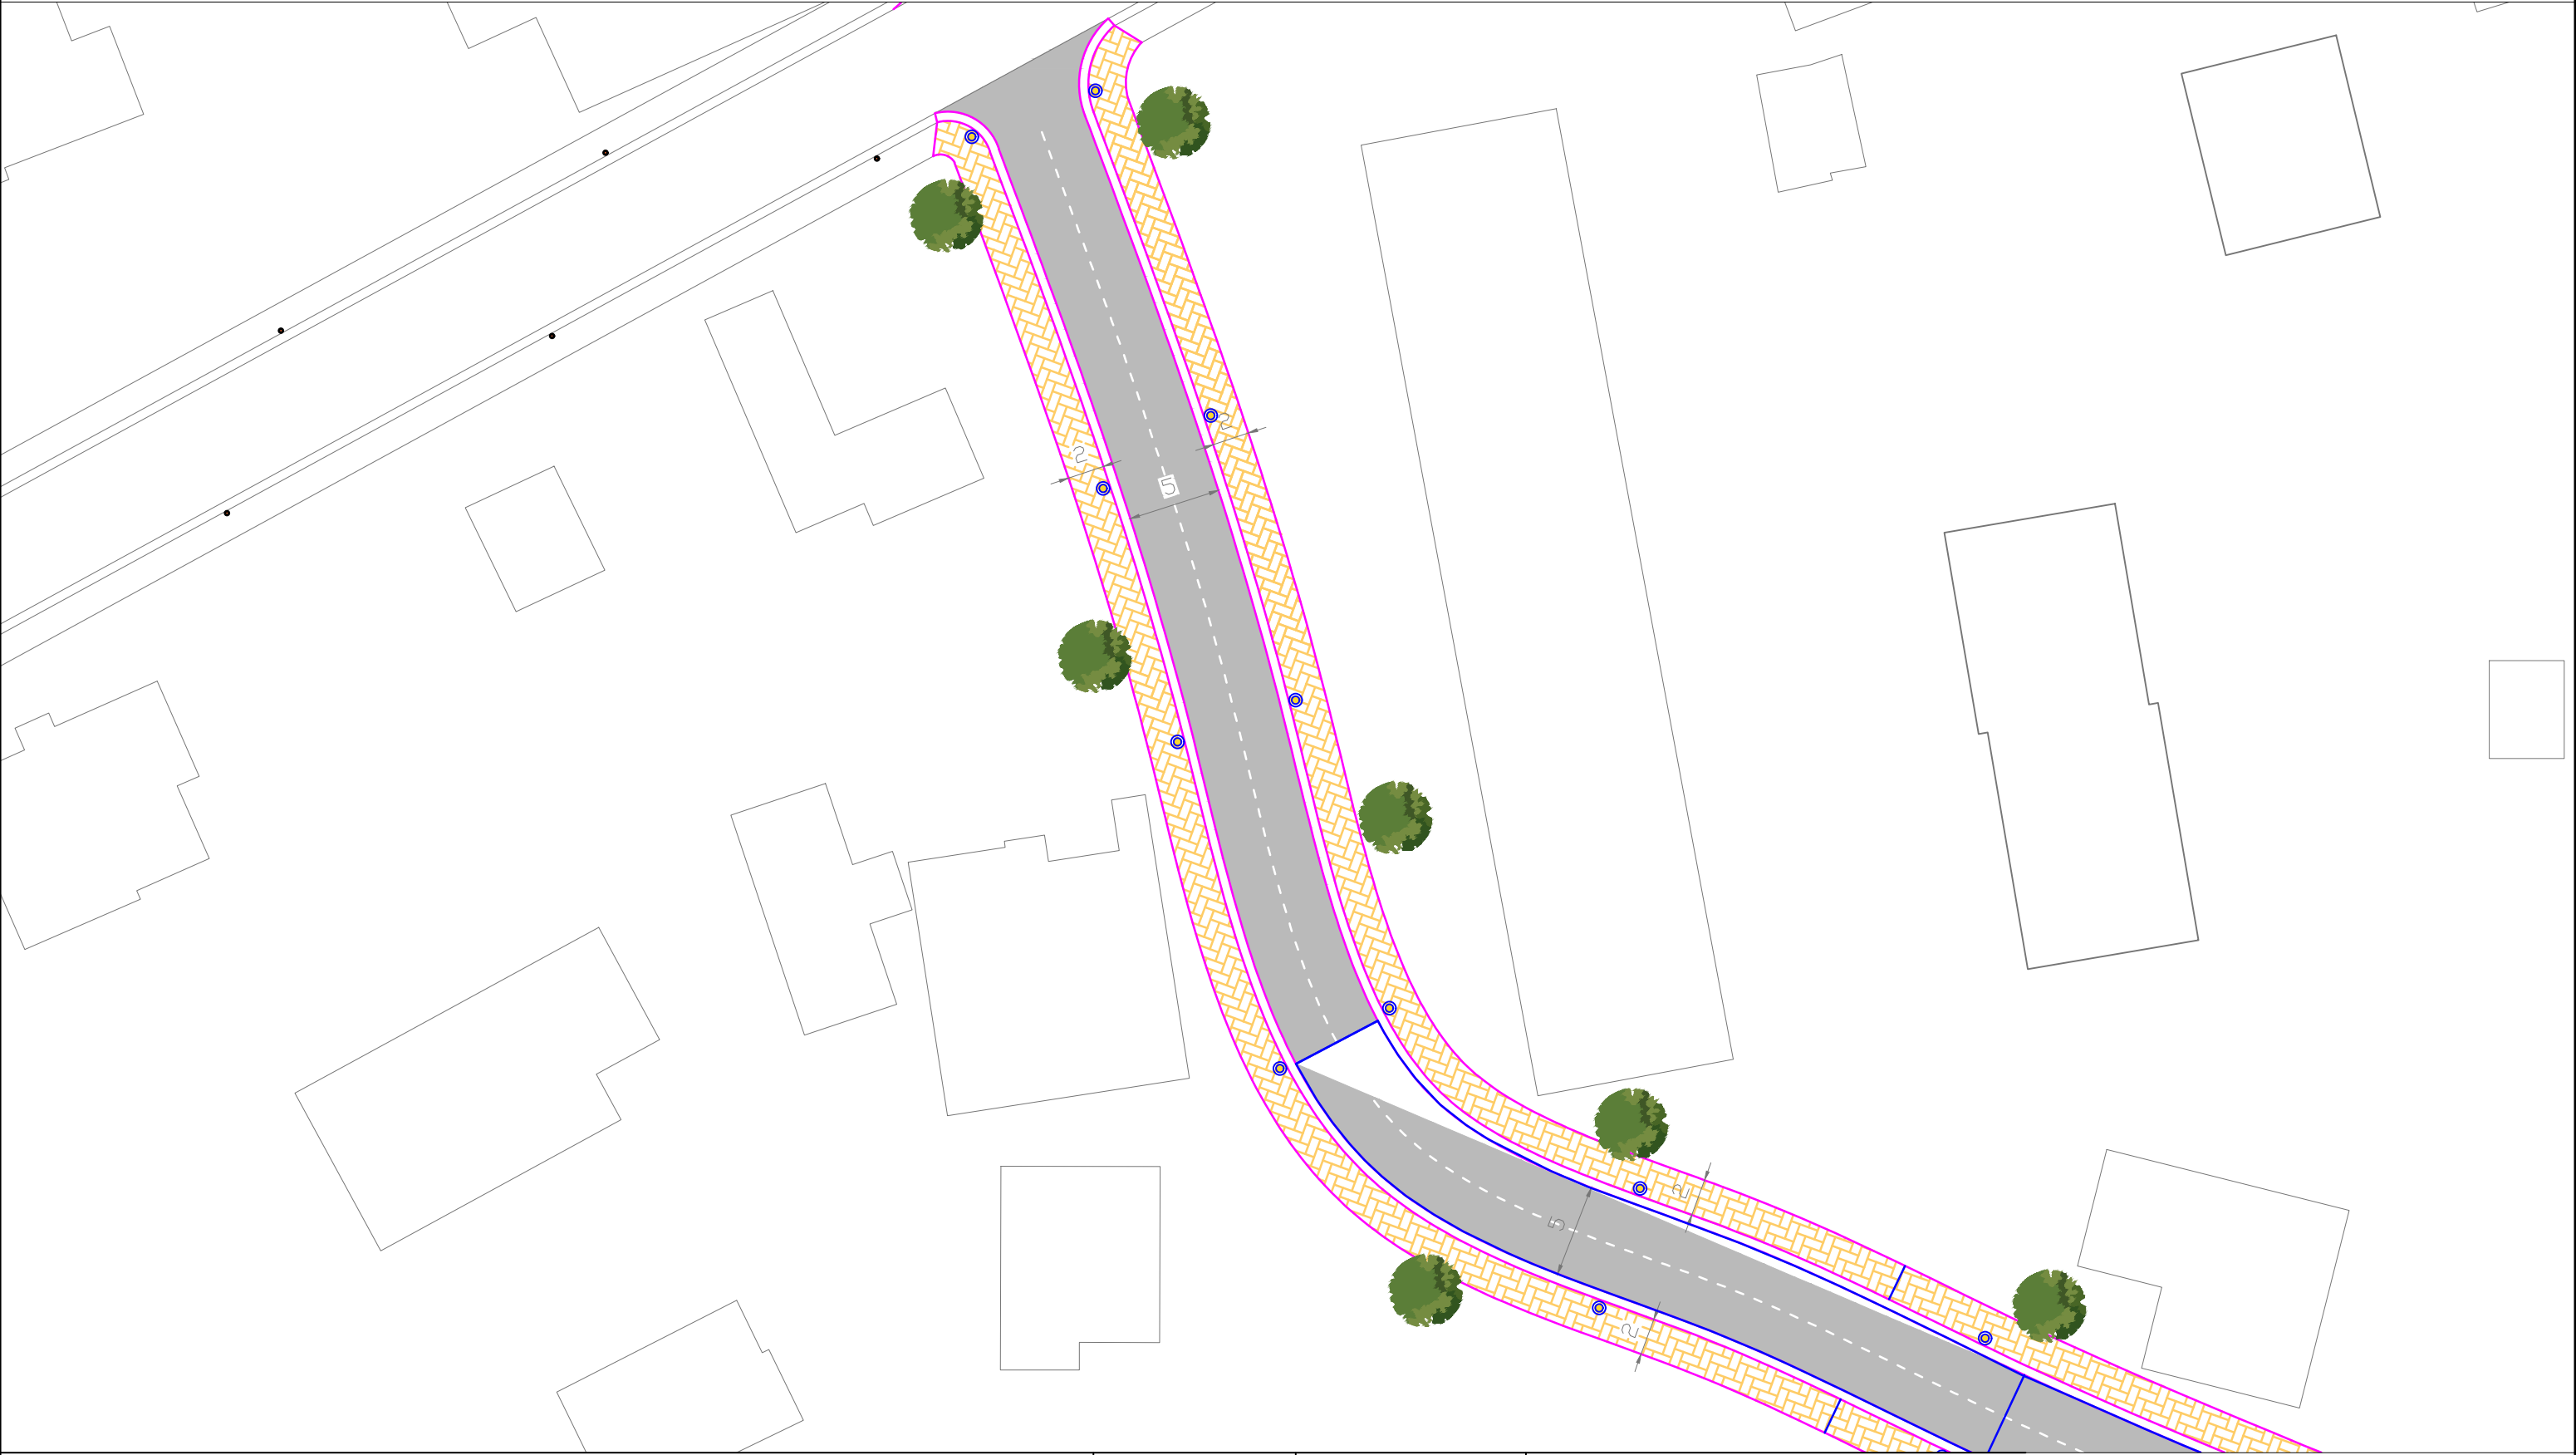

	BASHKIA SARANDE		OBJEKTI	Rikualifikim rruget ``Fan Noli-Atoni Athanas-Tafil Buzi-Baba Sherifi`` , Ksamil	PLANIMETRIA E RRUGES	
					Projektoi	

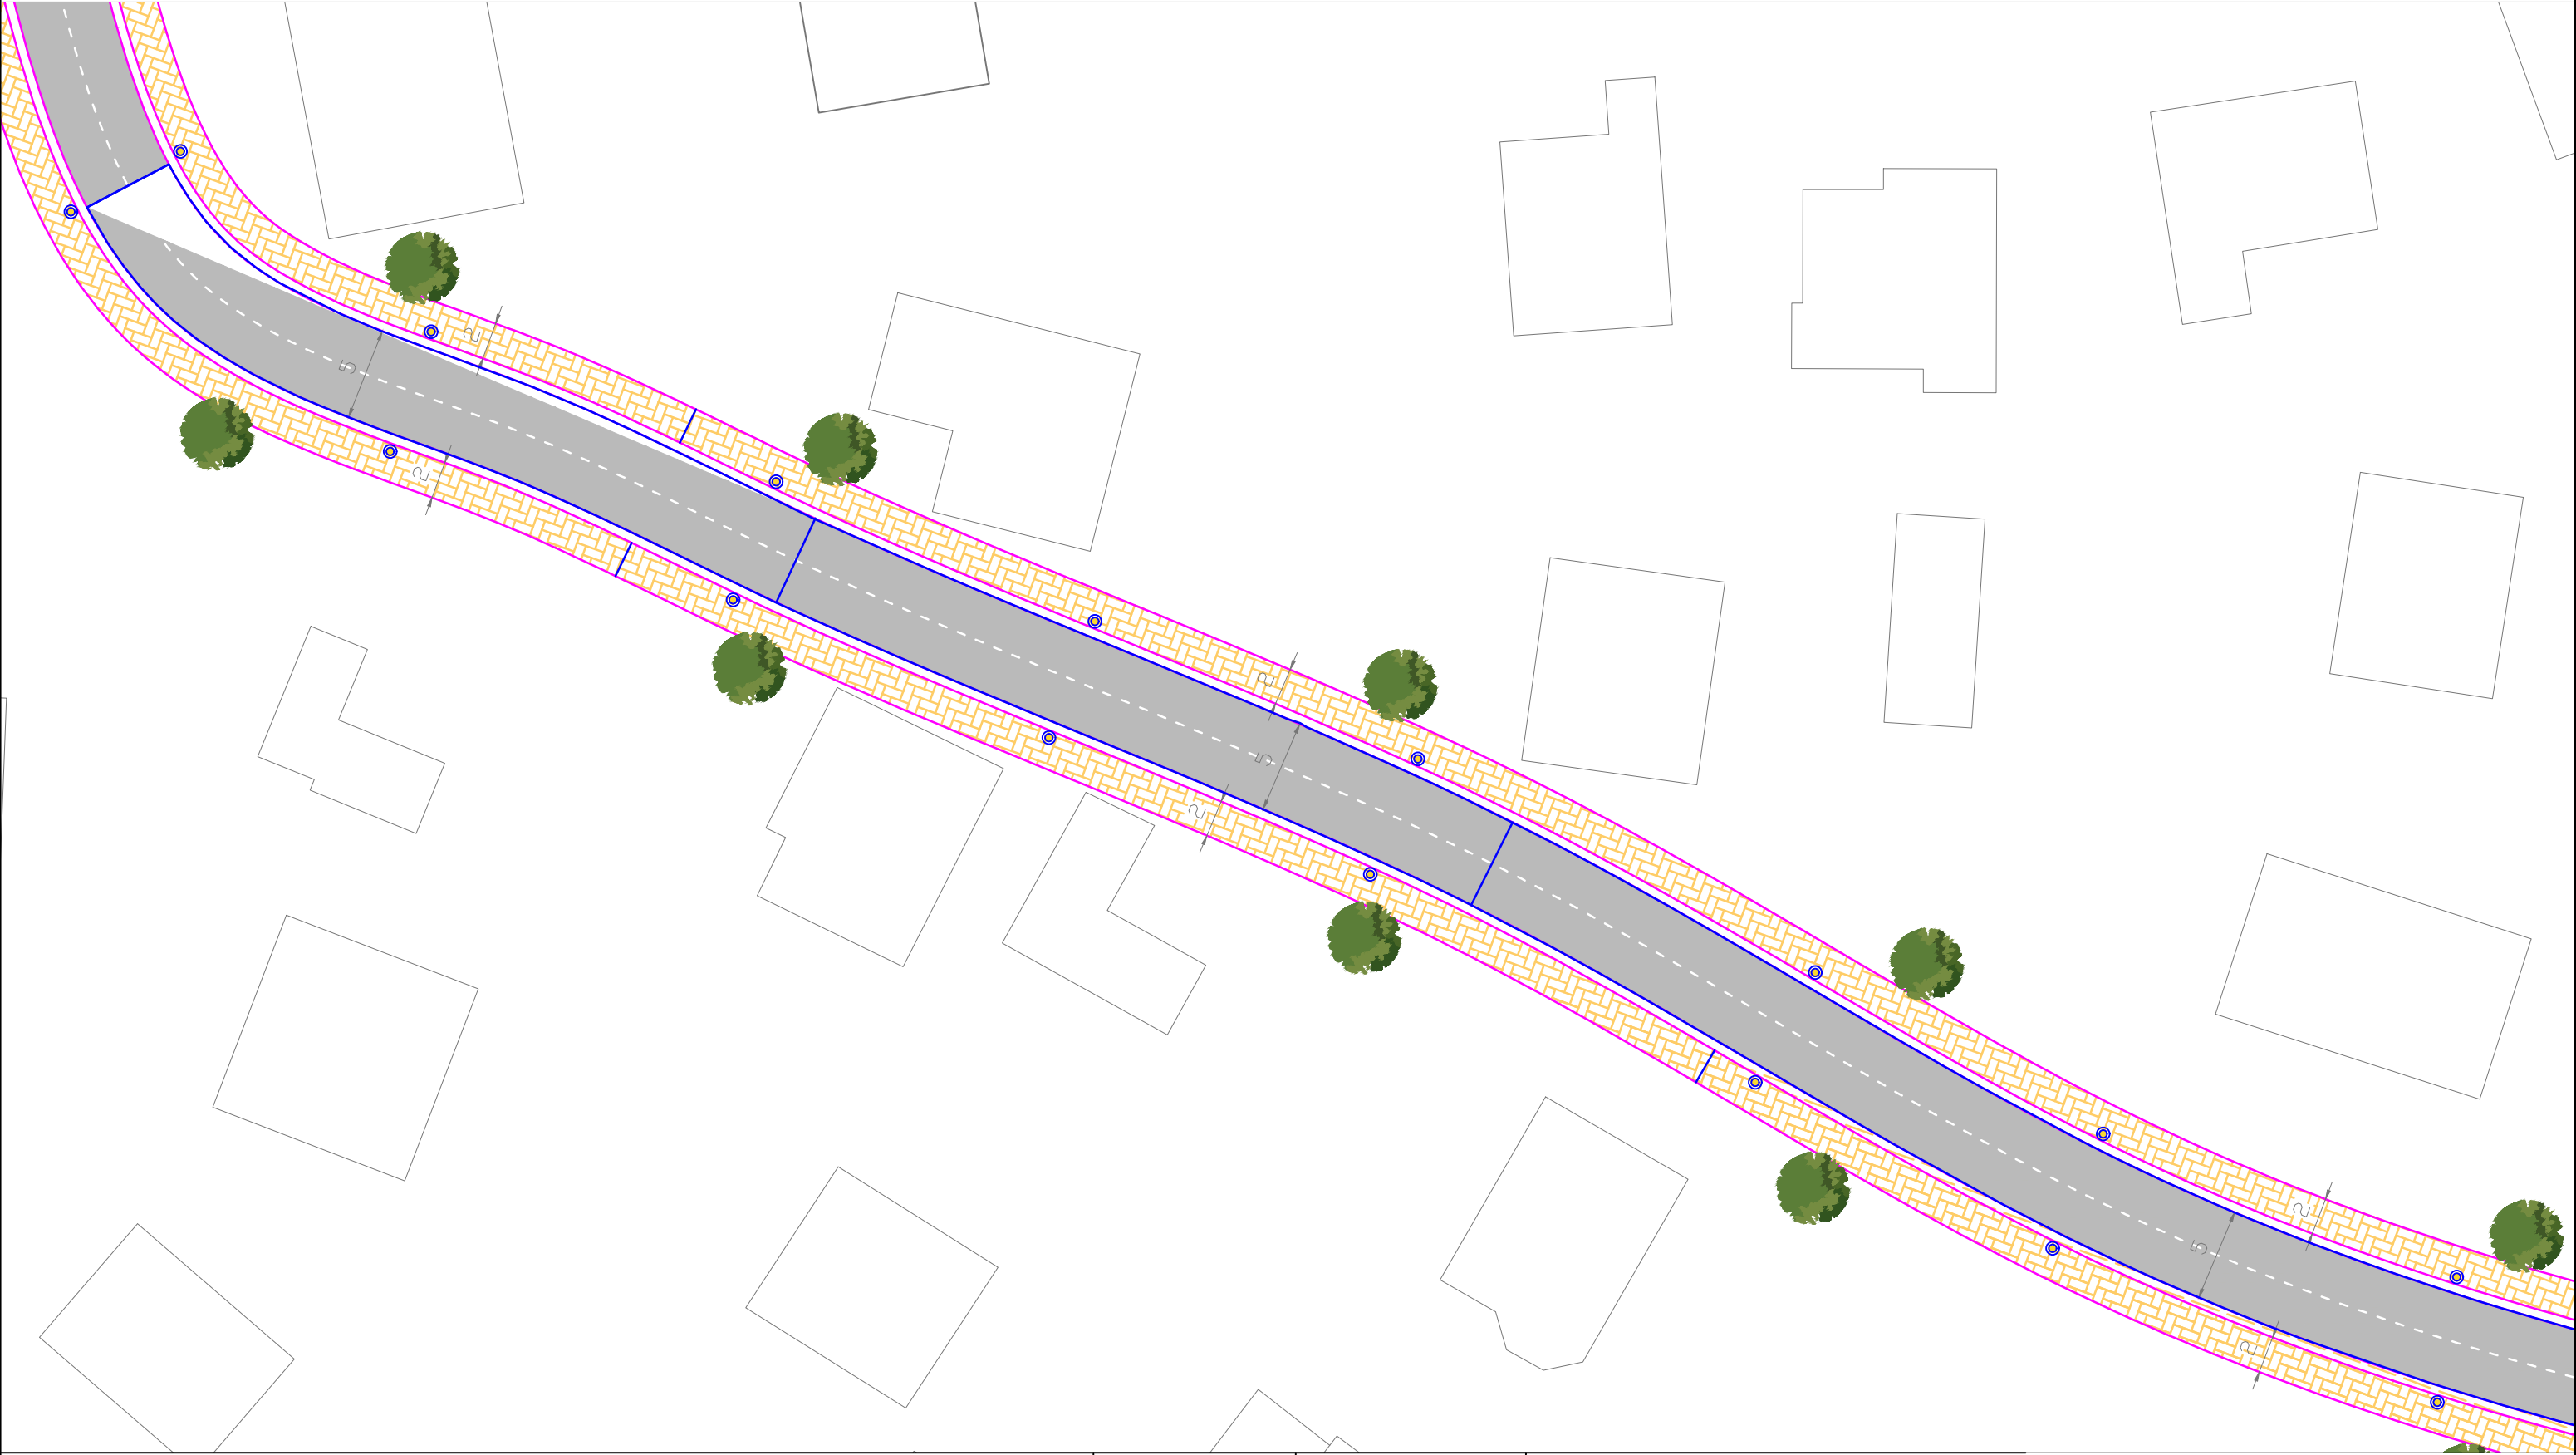


		BASHKIA SARANDE		OBJEKTI	Rikualifikim rruget ``Fan Noli-Atoni Athanas-Tafil Buzi-Baba Sherifi`` , Ksamil	PLANIMETRIA E RRUGES	
						Projektoi	

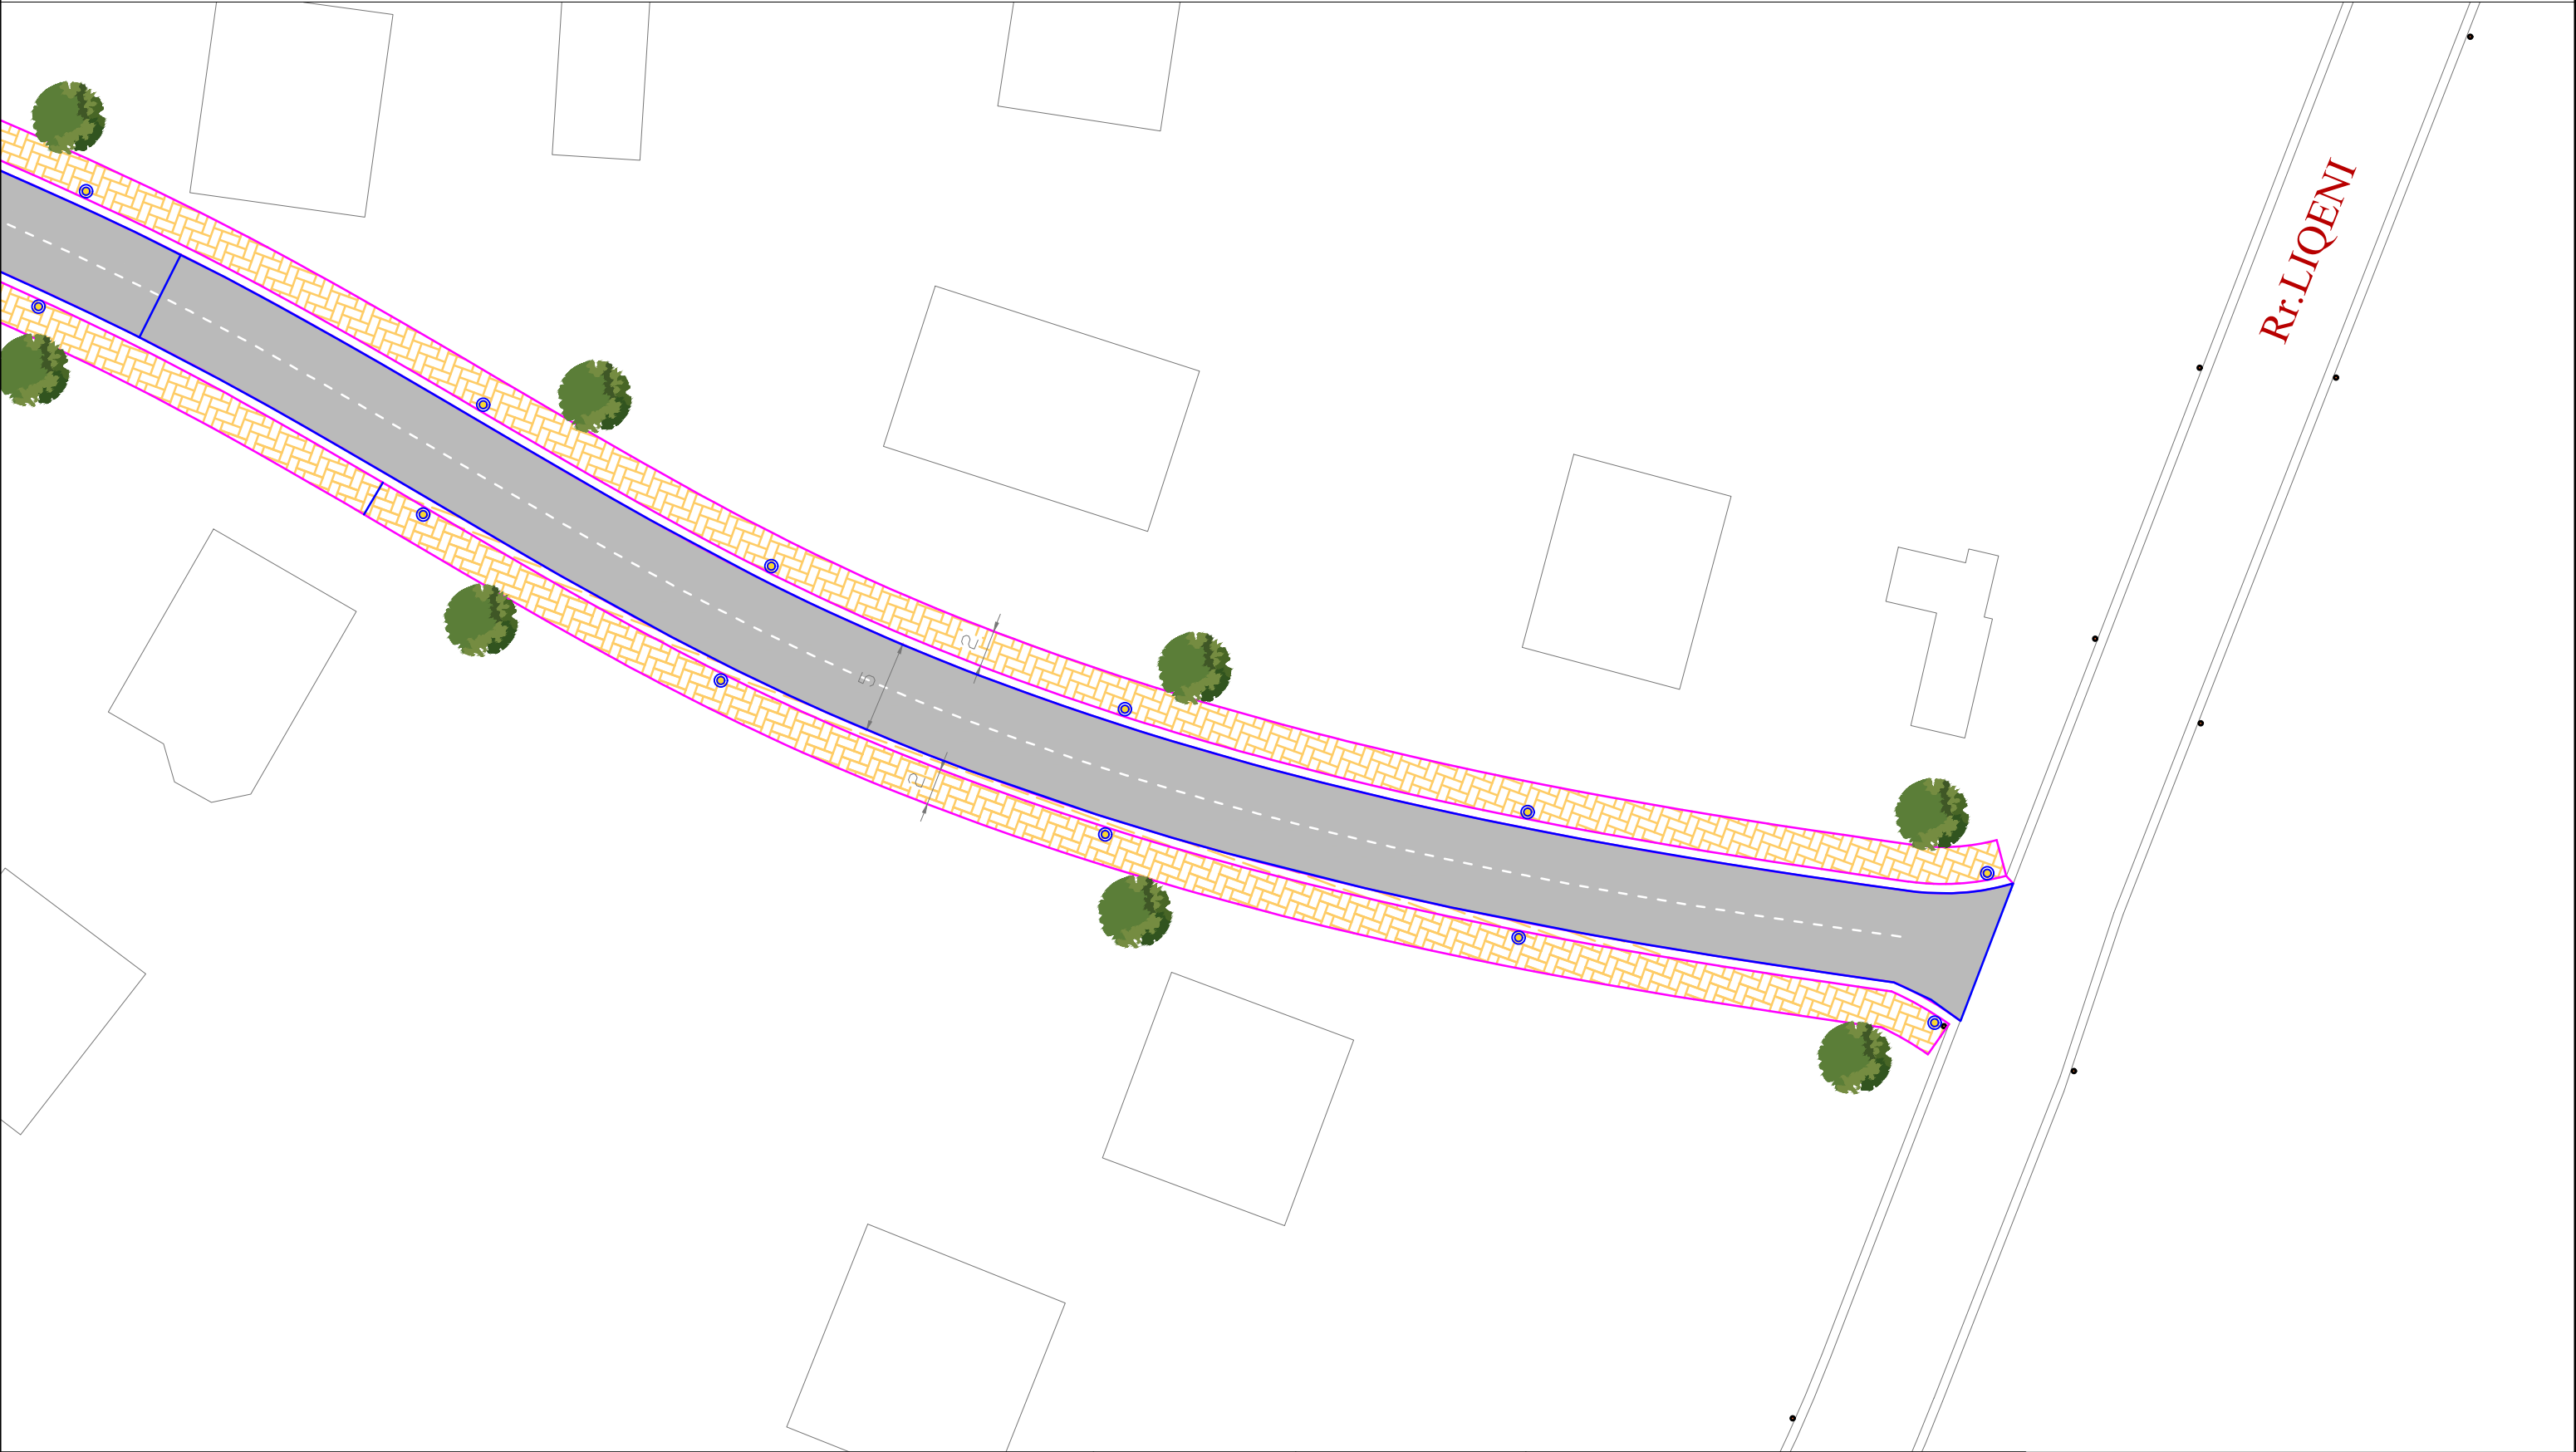


	BASHKIA SARANDE		OBJEKTI	Rikualifikim rruget ``Fan Noli-Atoni Athanas-Tafil Buzi-Baba Sherifi`` , Ksamil	PLANIMETRIA E RRUGES	
					Projektoi	




	BASHKIA SARANDE		OBJEKTI	Rikualifikim rruget ``Fan Noli-Atoni Athanas-Tafil Buzi-Baba Sherifi`` , Ksamil	PLANIMETRIA E RRUGES	
					Projektoi	

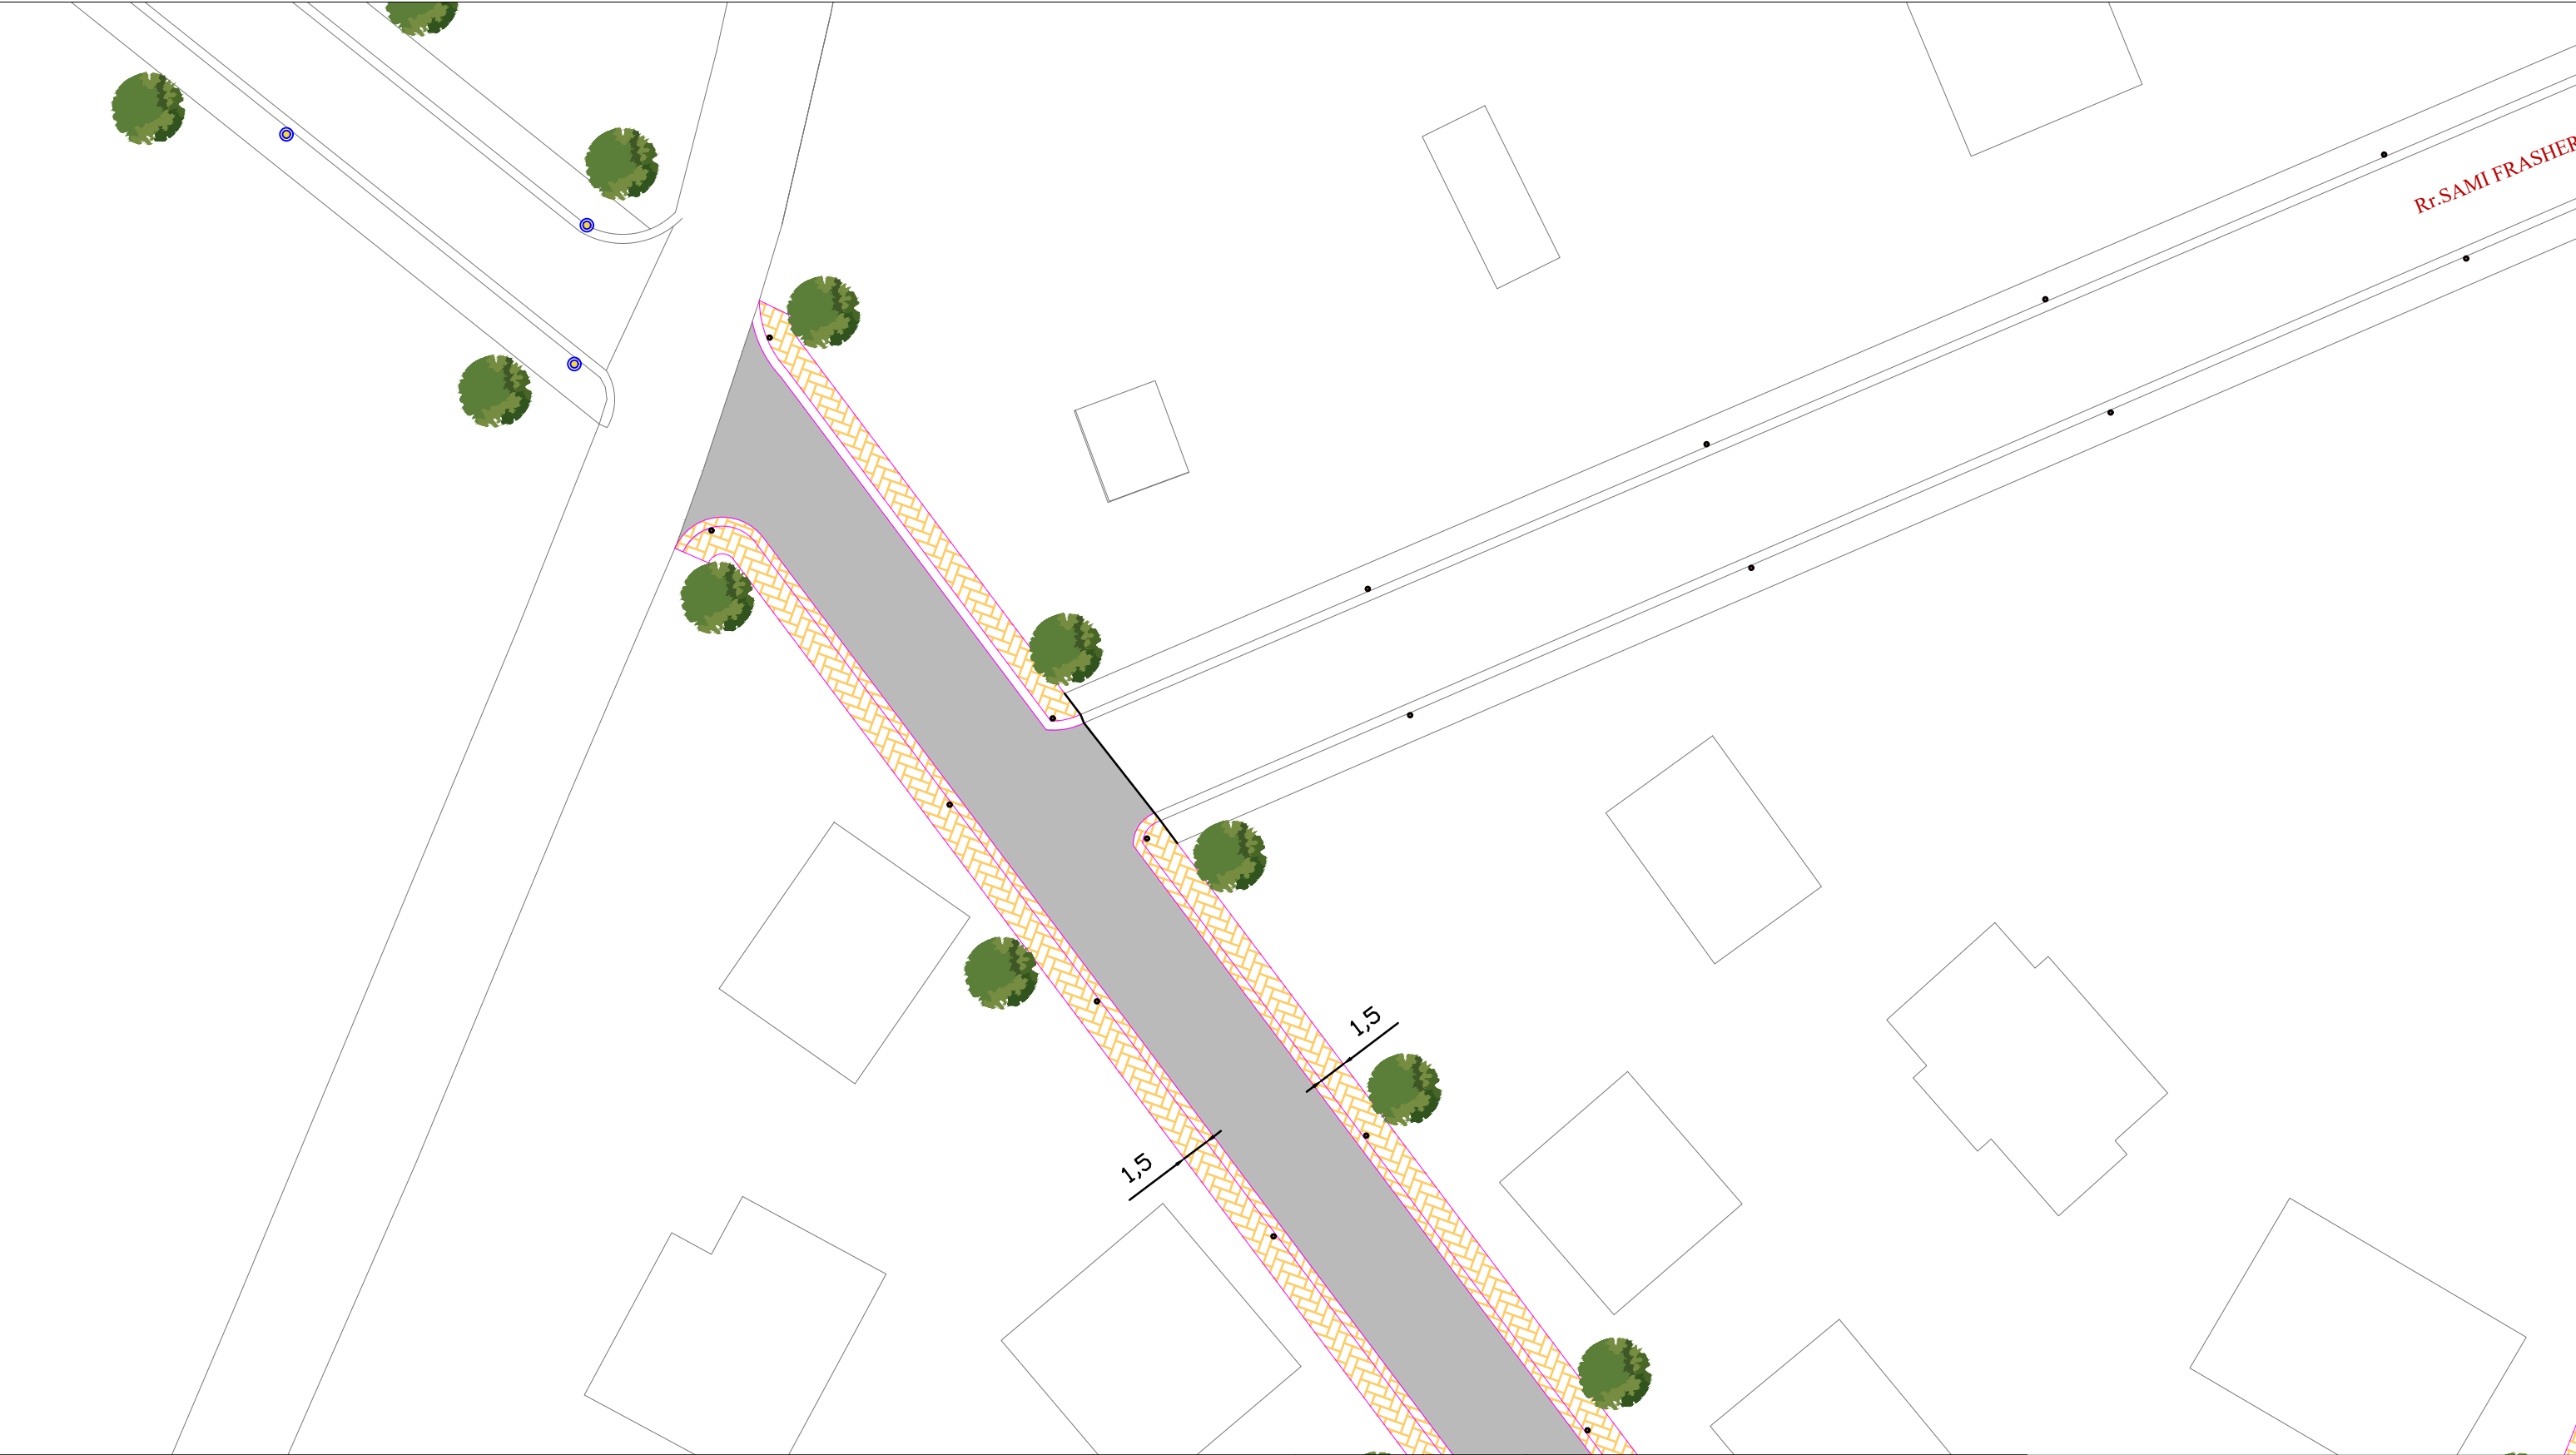


	BASHKIA SARANDE		OBJEKTI	Rikualifikim rruget ``Fan Noli-Atoni Athanas-Tafil Buzi-Baba Sherifi`` , Ksamil	PLANIMETRIA E RRUGES	
					Projektoi	

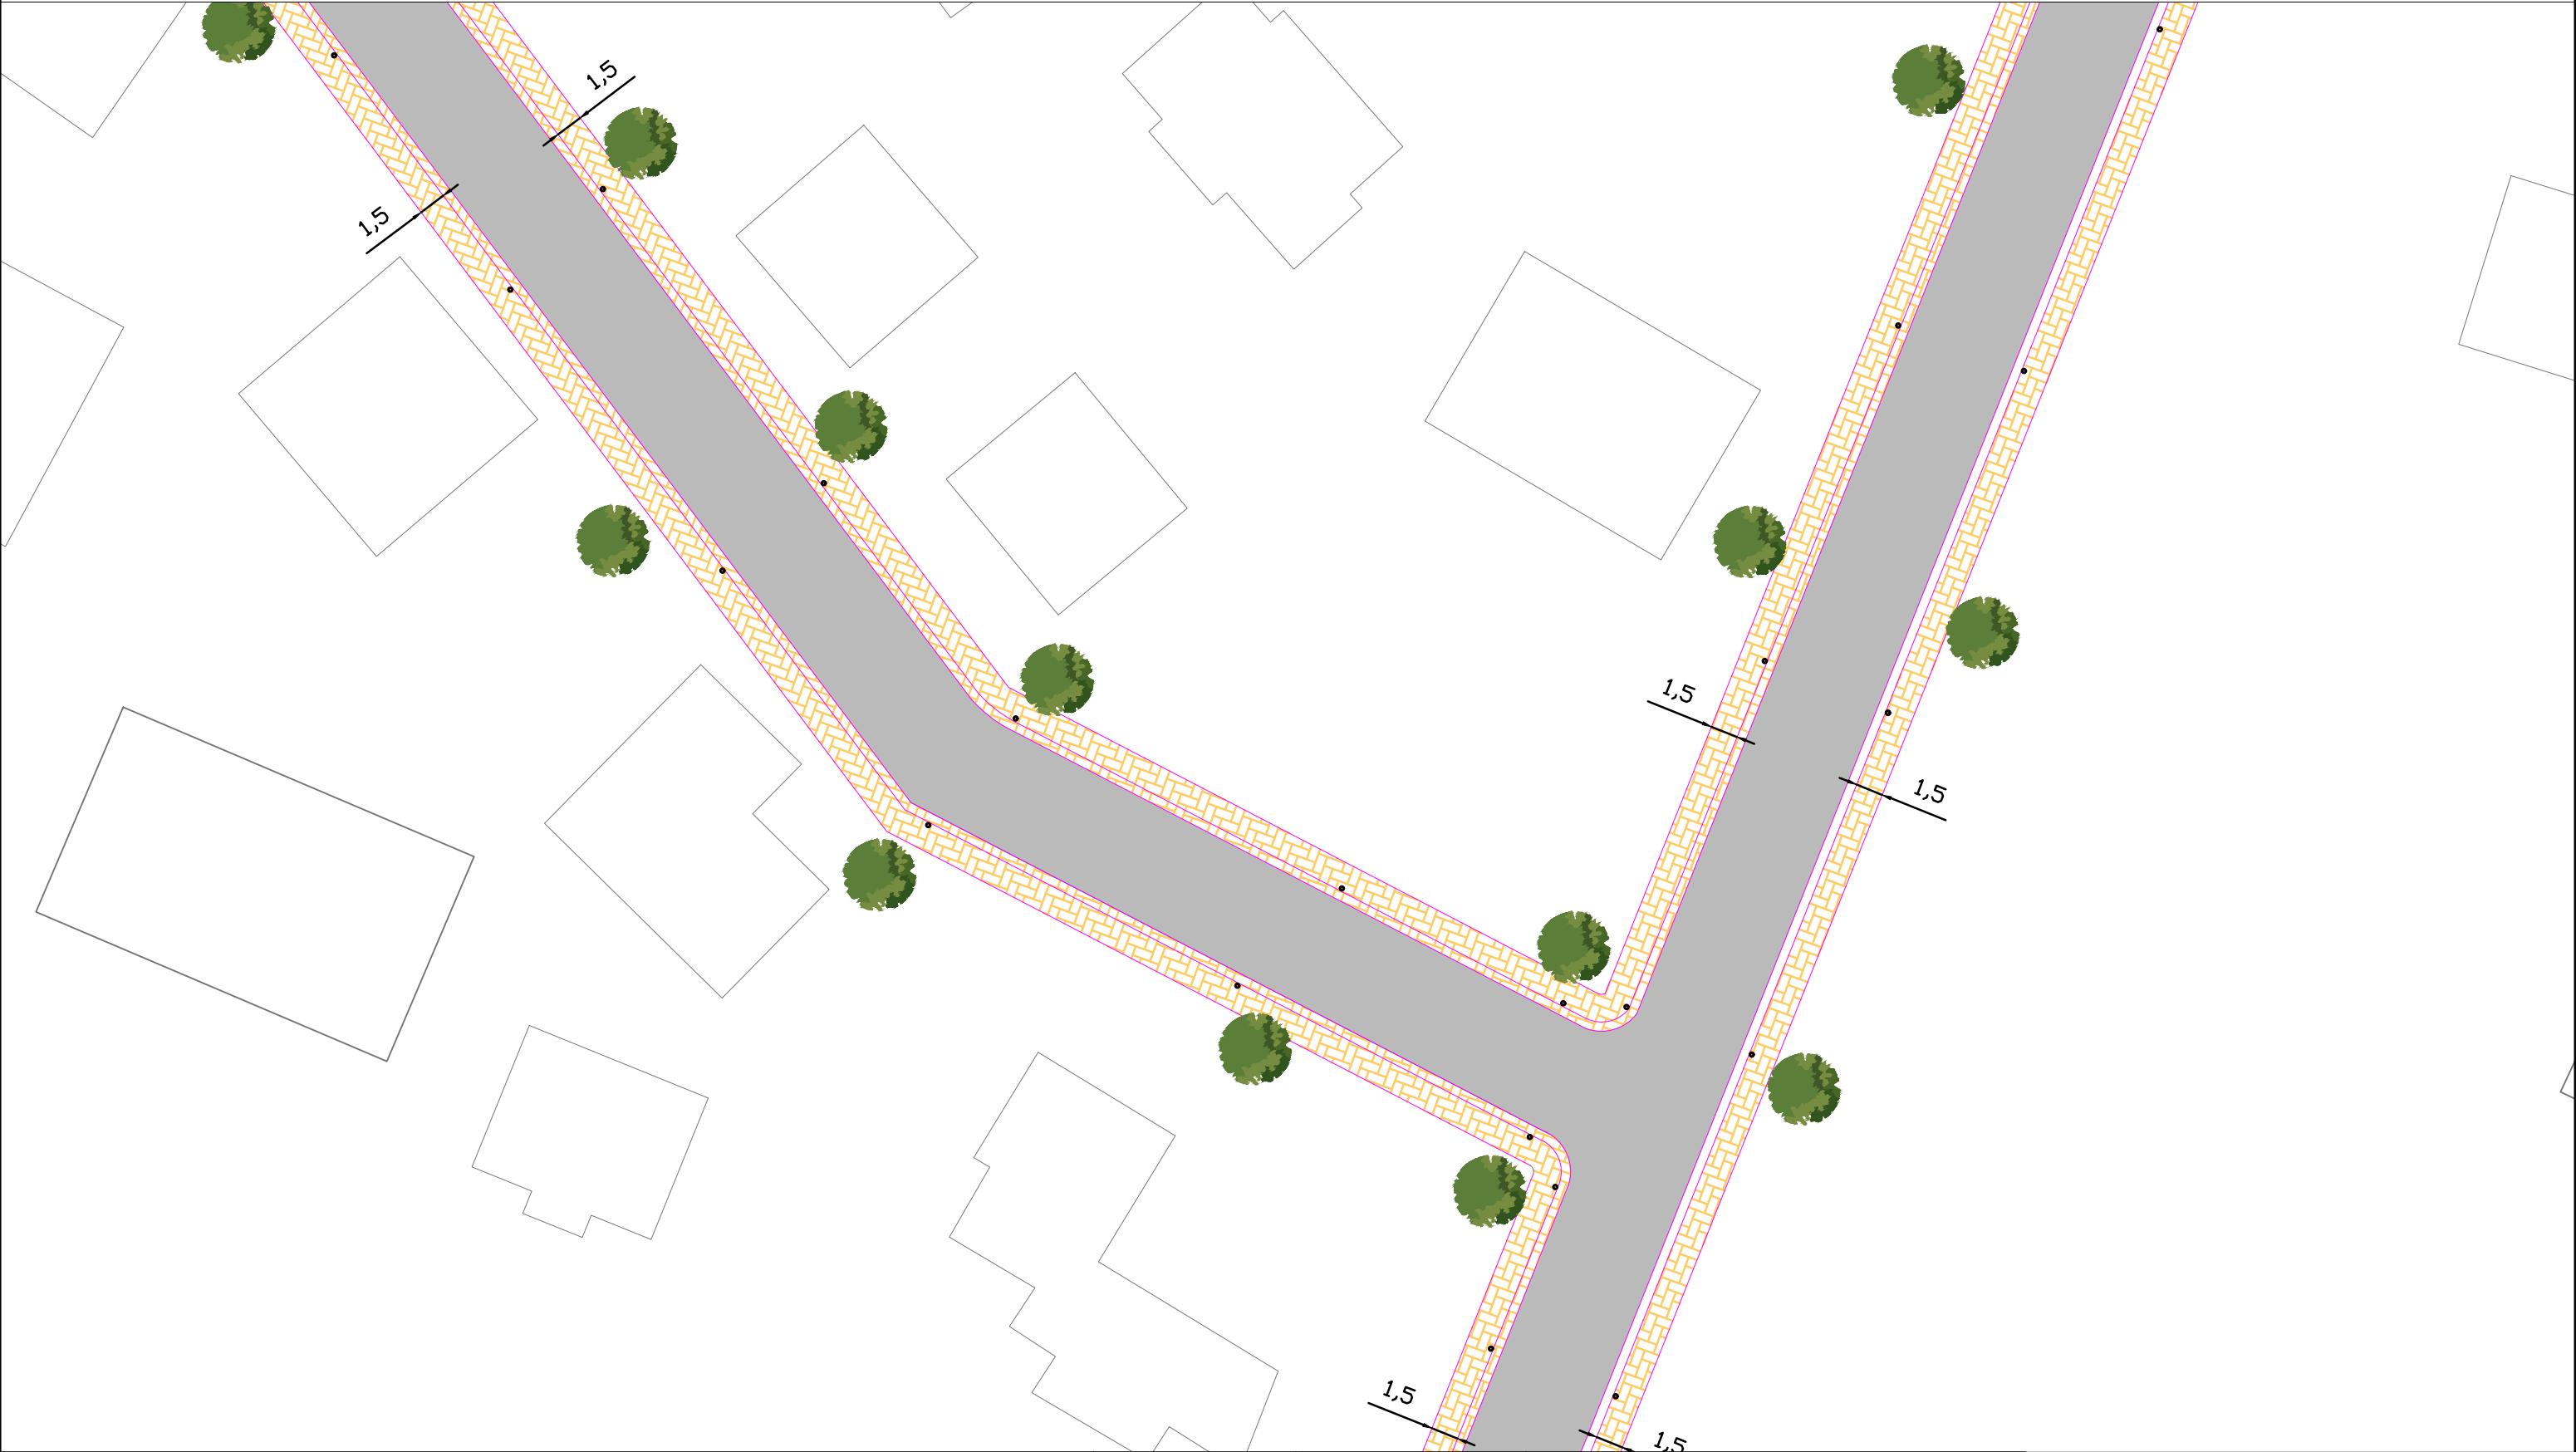

	BASHKIA SARANDE		OBJEKTI	Rikualifikim rruget ``Fan Noli-Atoni Athanas-Tafil Buzi-Baba Sherifi`` , Ksamil	PLANIMETRIA E RRUGES	
					Projektoi	

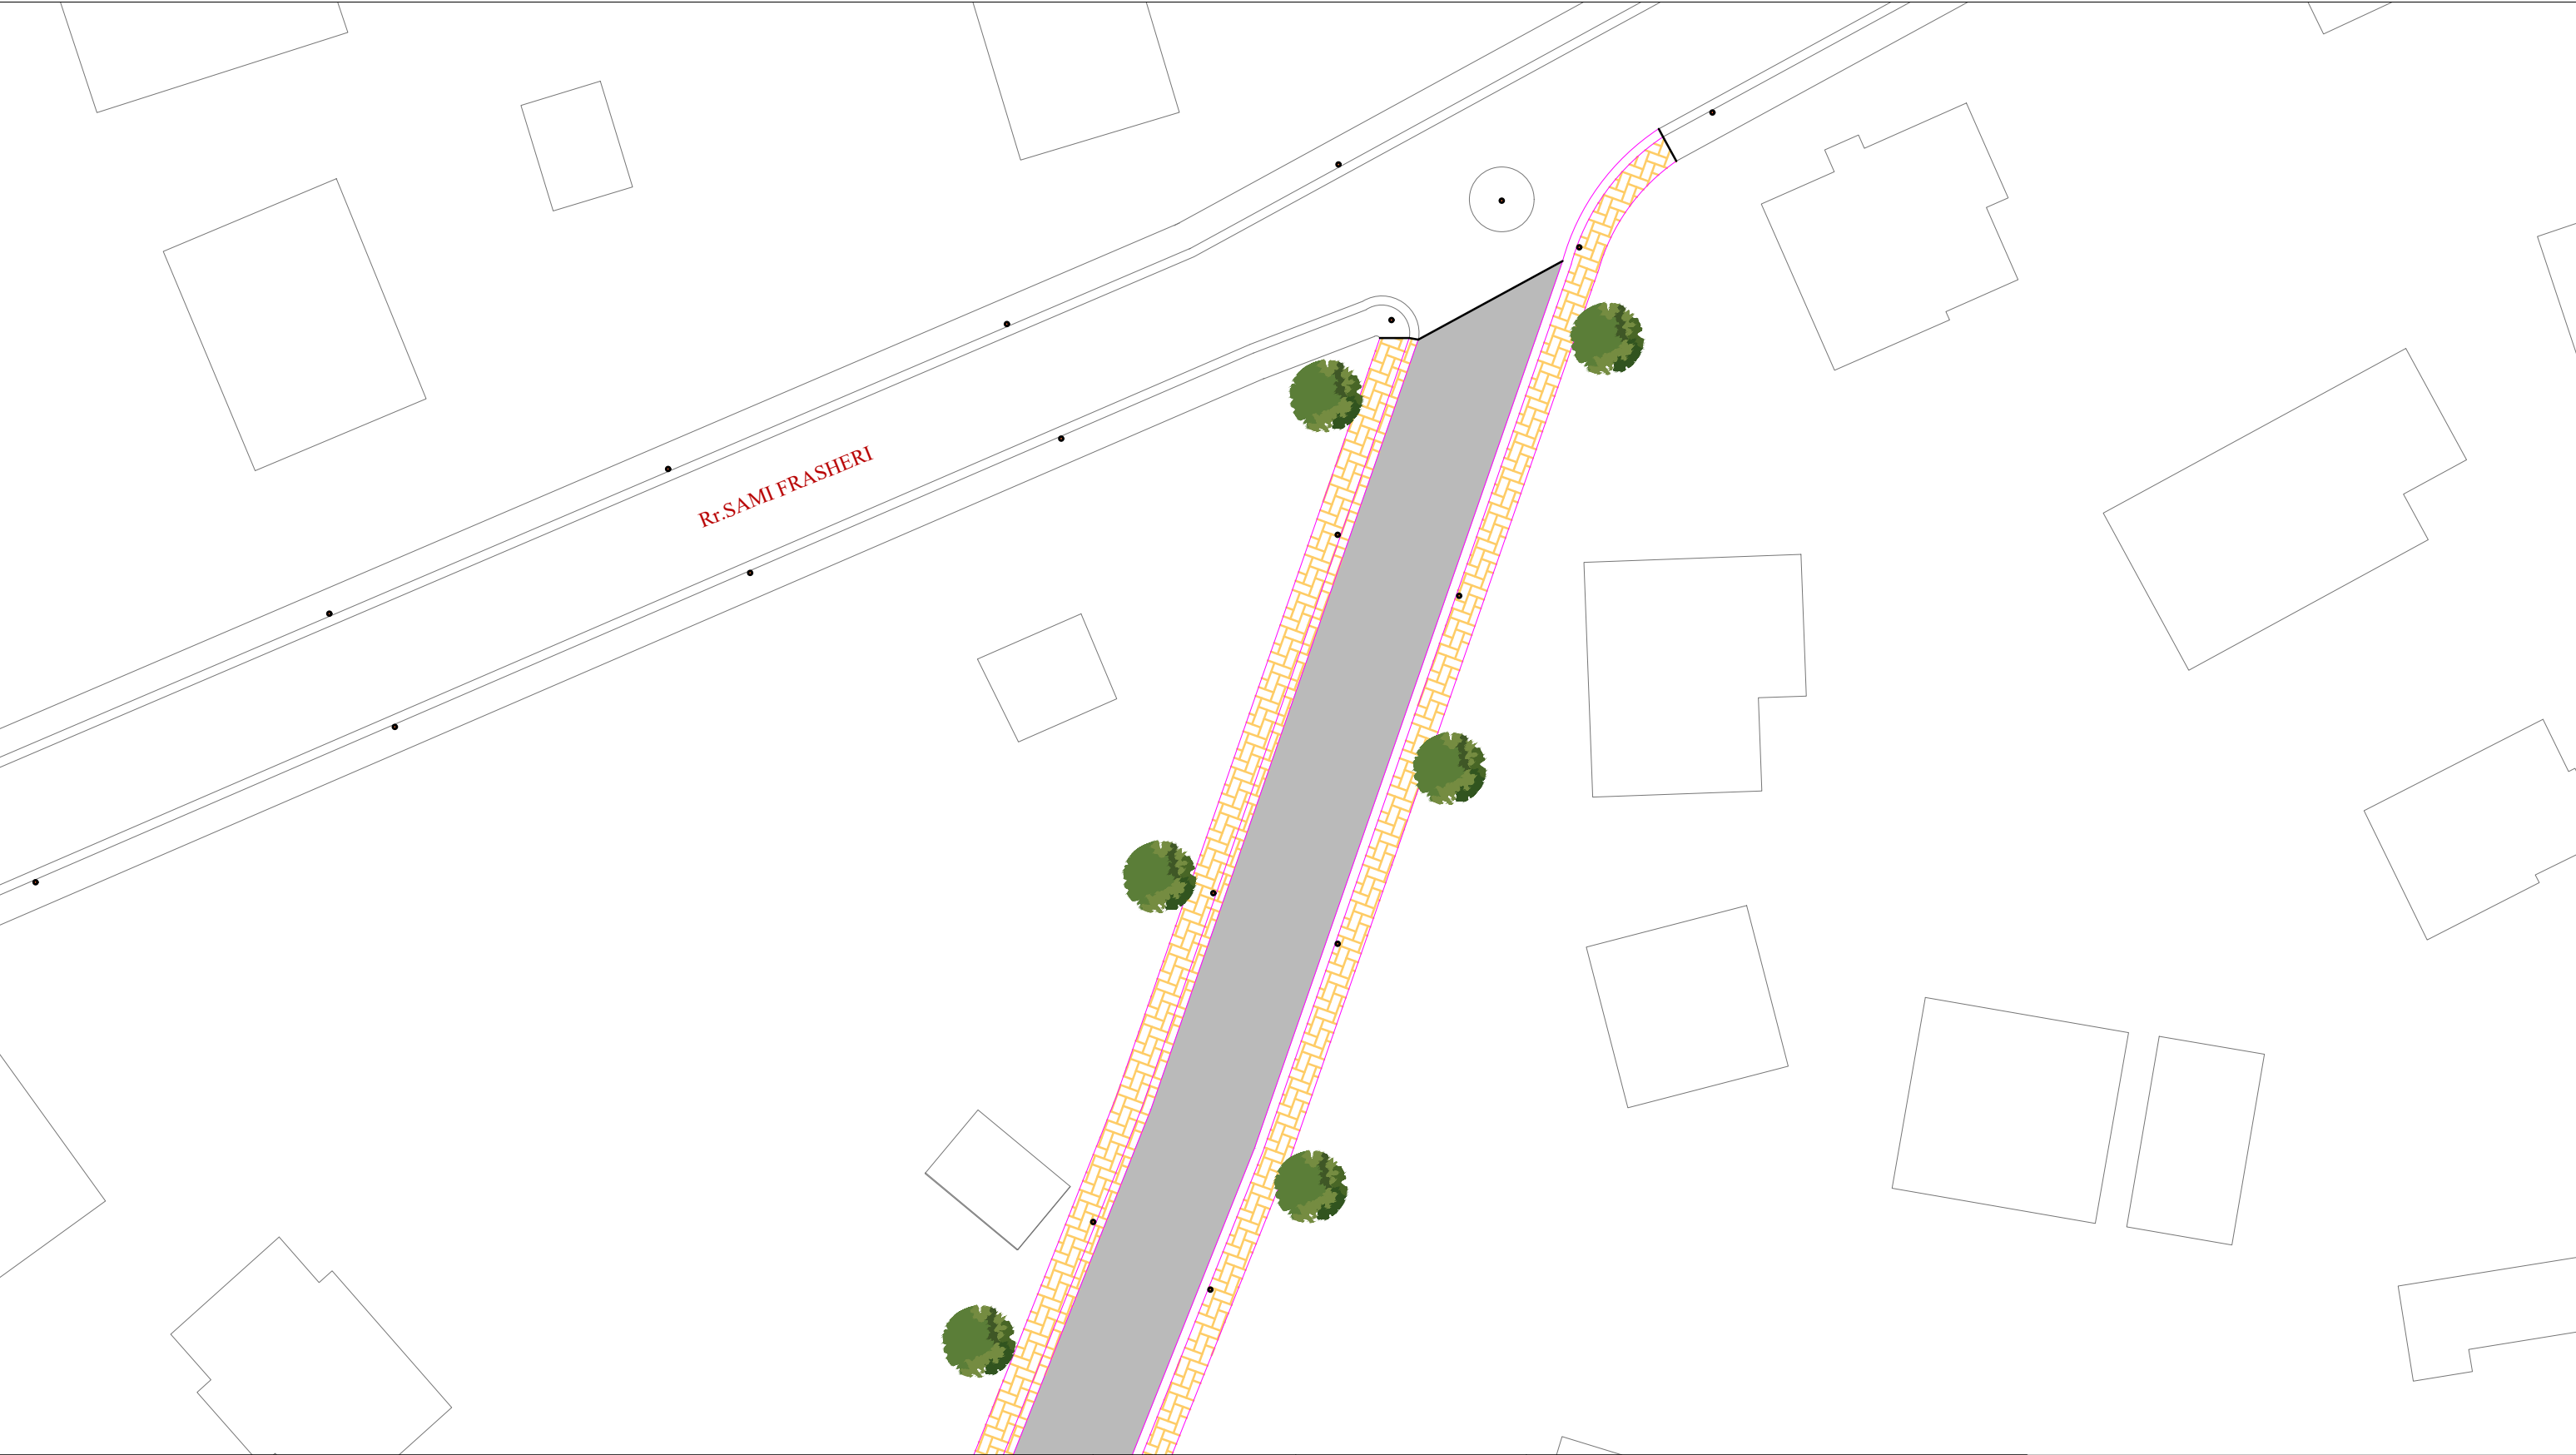


	BASHKIA SARANDE		OBJEKTI	Rikualifikim rruget ``Fan Noli-Atoni Athanas-Tafil Buzi-Baba Sherifi`` , Ksamil	PLANIMETRIA E RRUGES	
					Projektoi	

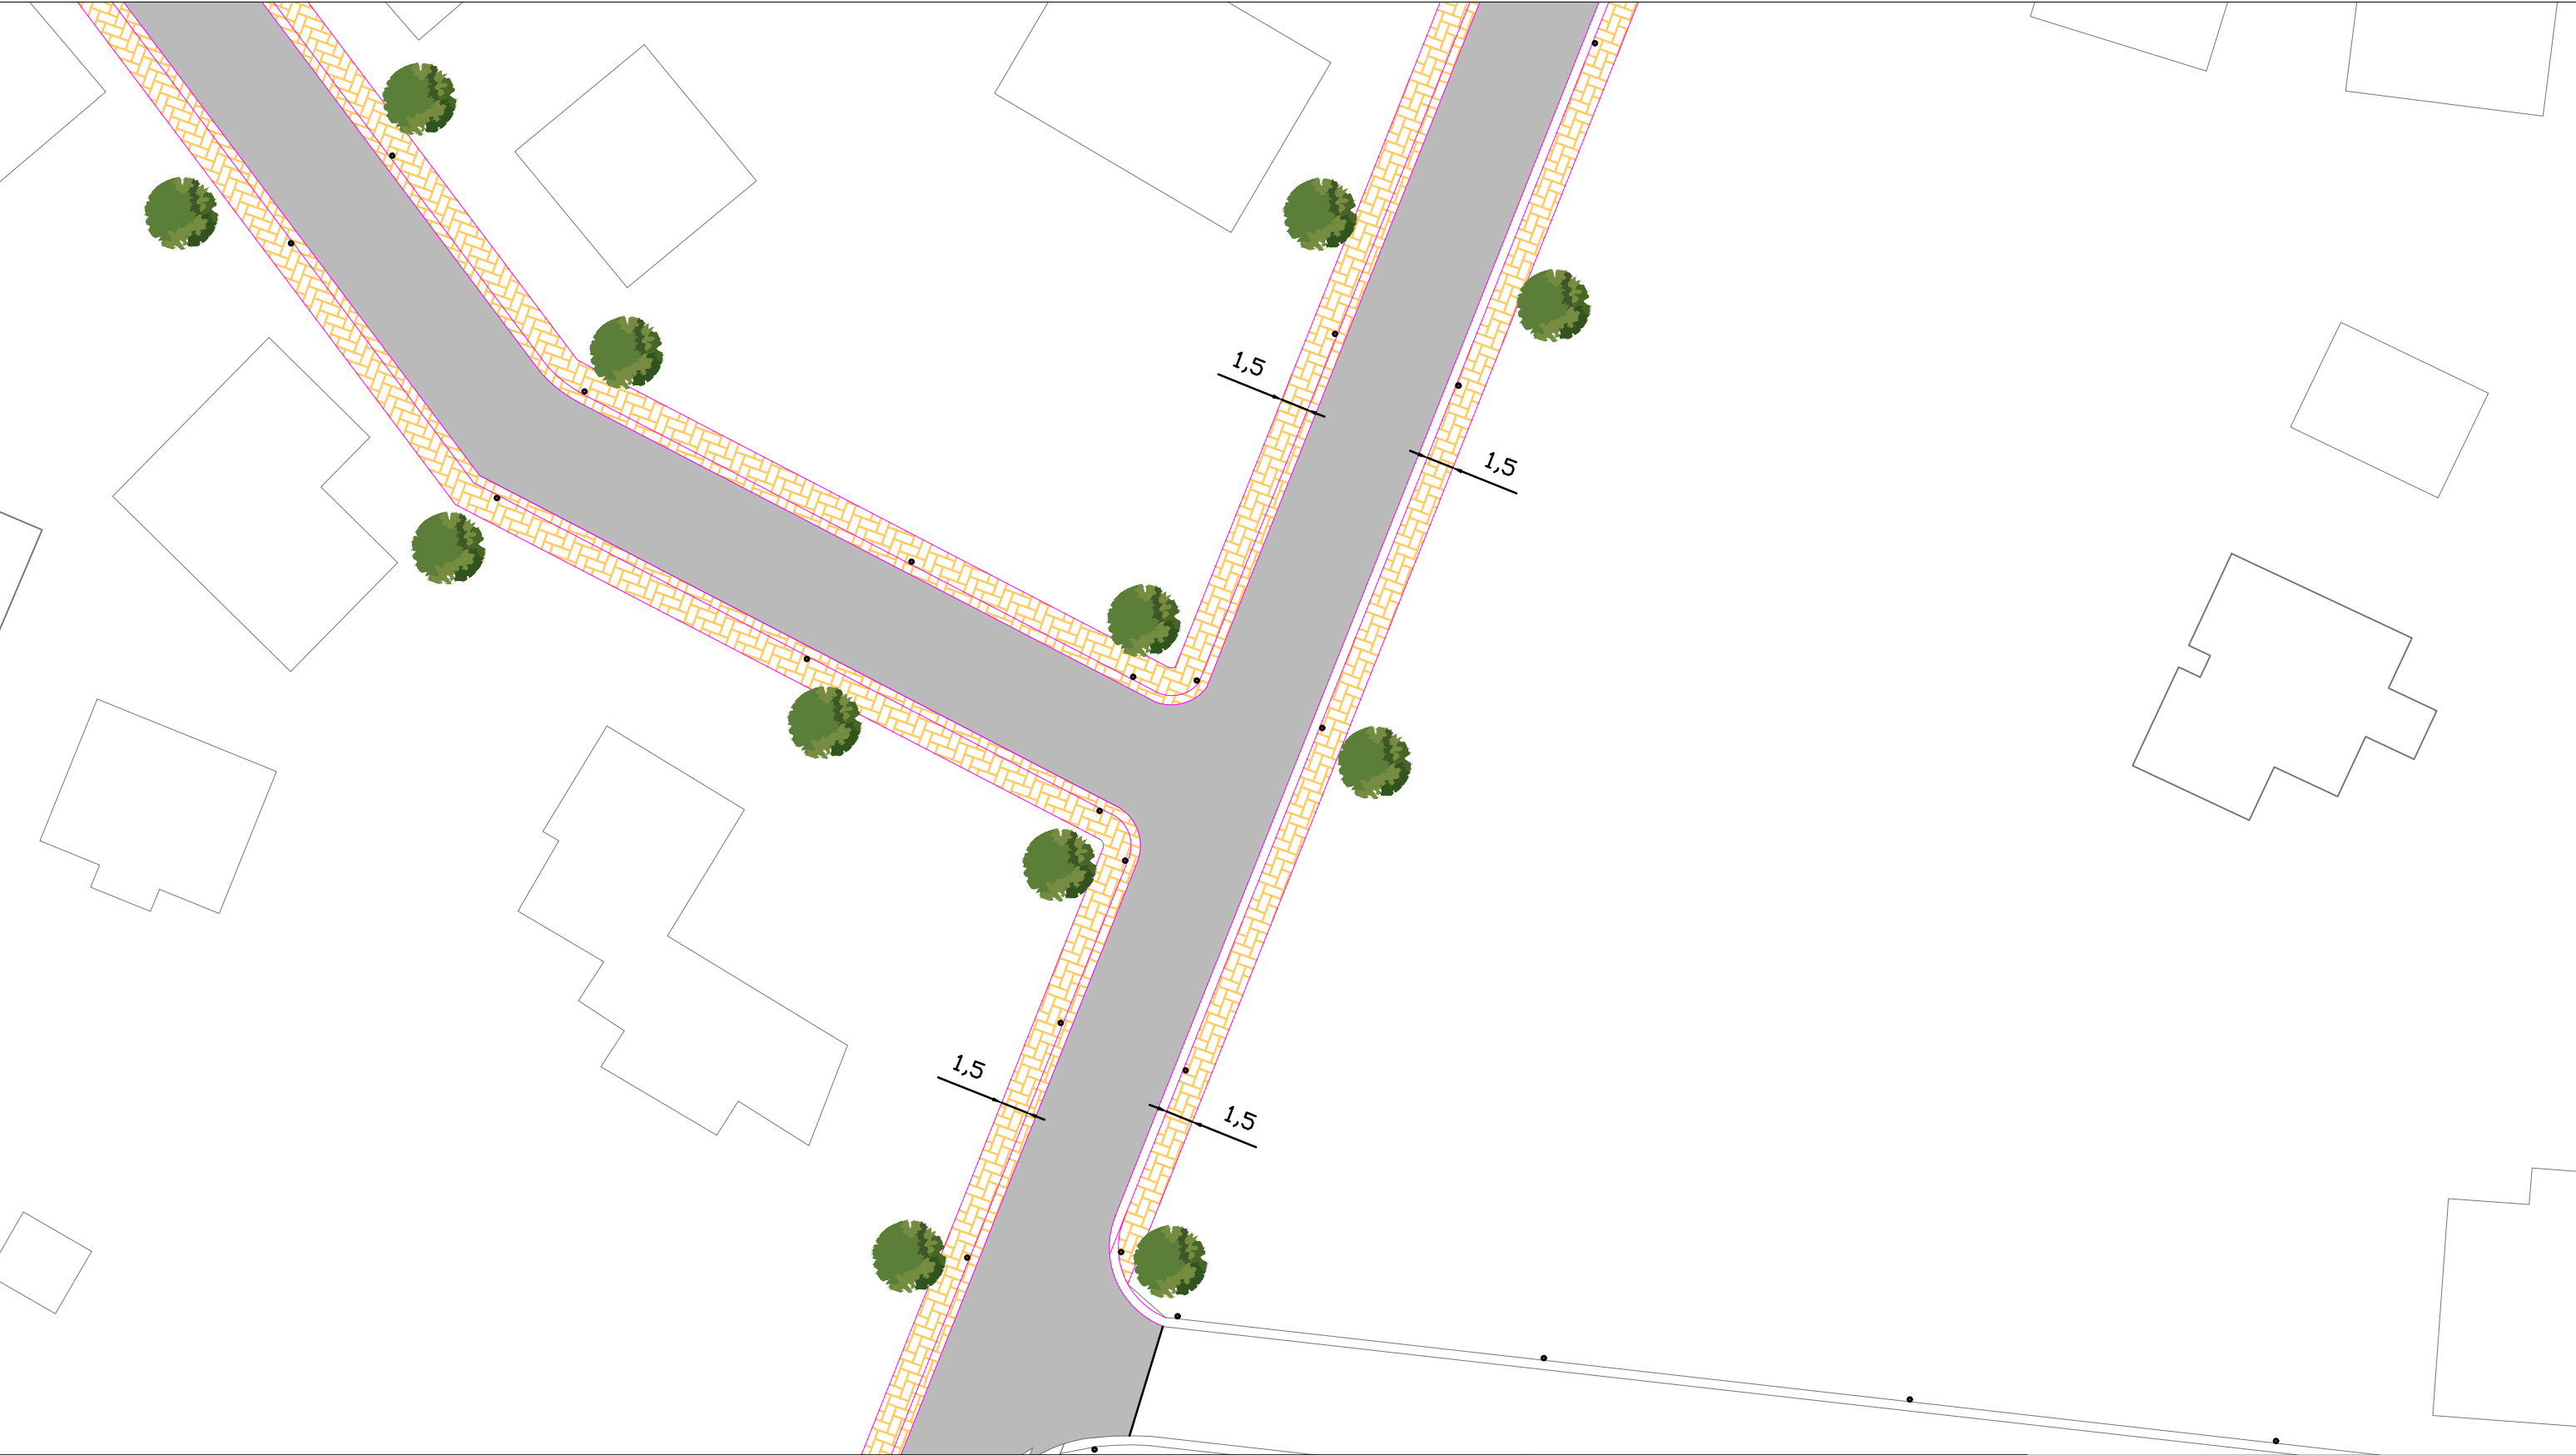

	BASHKIA SARANDE		OBJEKTI	Rikualifikim rruget ``Fan Noli-Atoni Athanas-Tafil Buzi-Baba Sherifi`` , Ksamil		PLANIMETRIA E RRUGES	
						Projektoi	



	BASHKIA SARANDE		OBJEKTI	Rikualifikim rruget ``Fan Noli-Atoni Athanas-Tafil Buzi-Baba Sherifi`` , Ksamil	
				PLANIMETRIA E RRUGES	
				Projektoi	

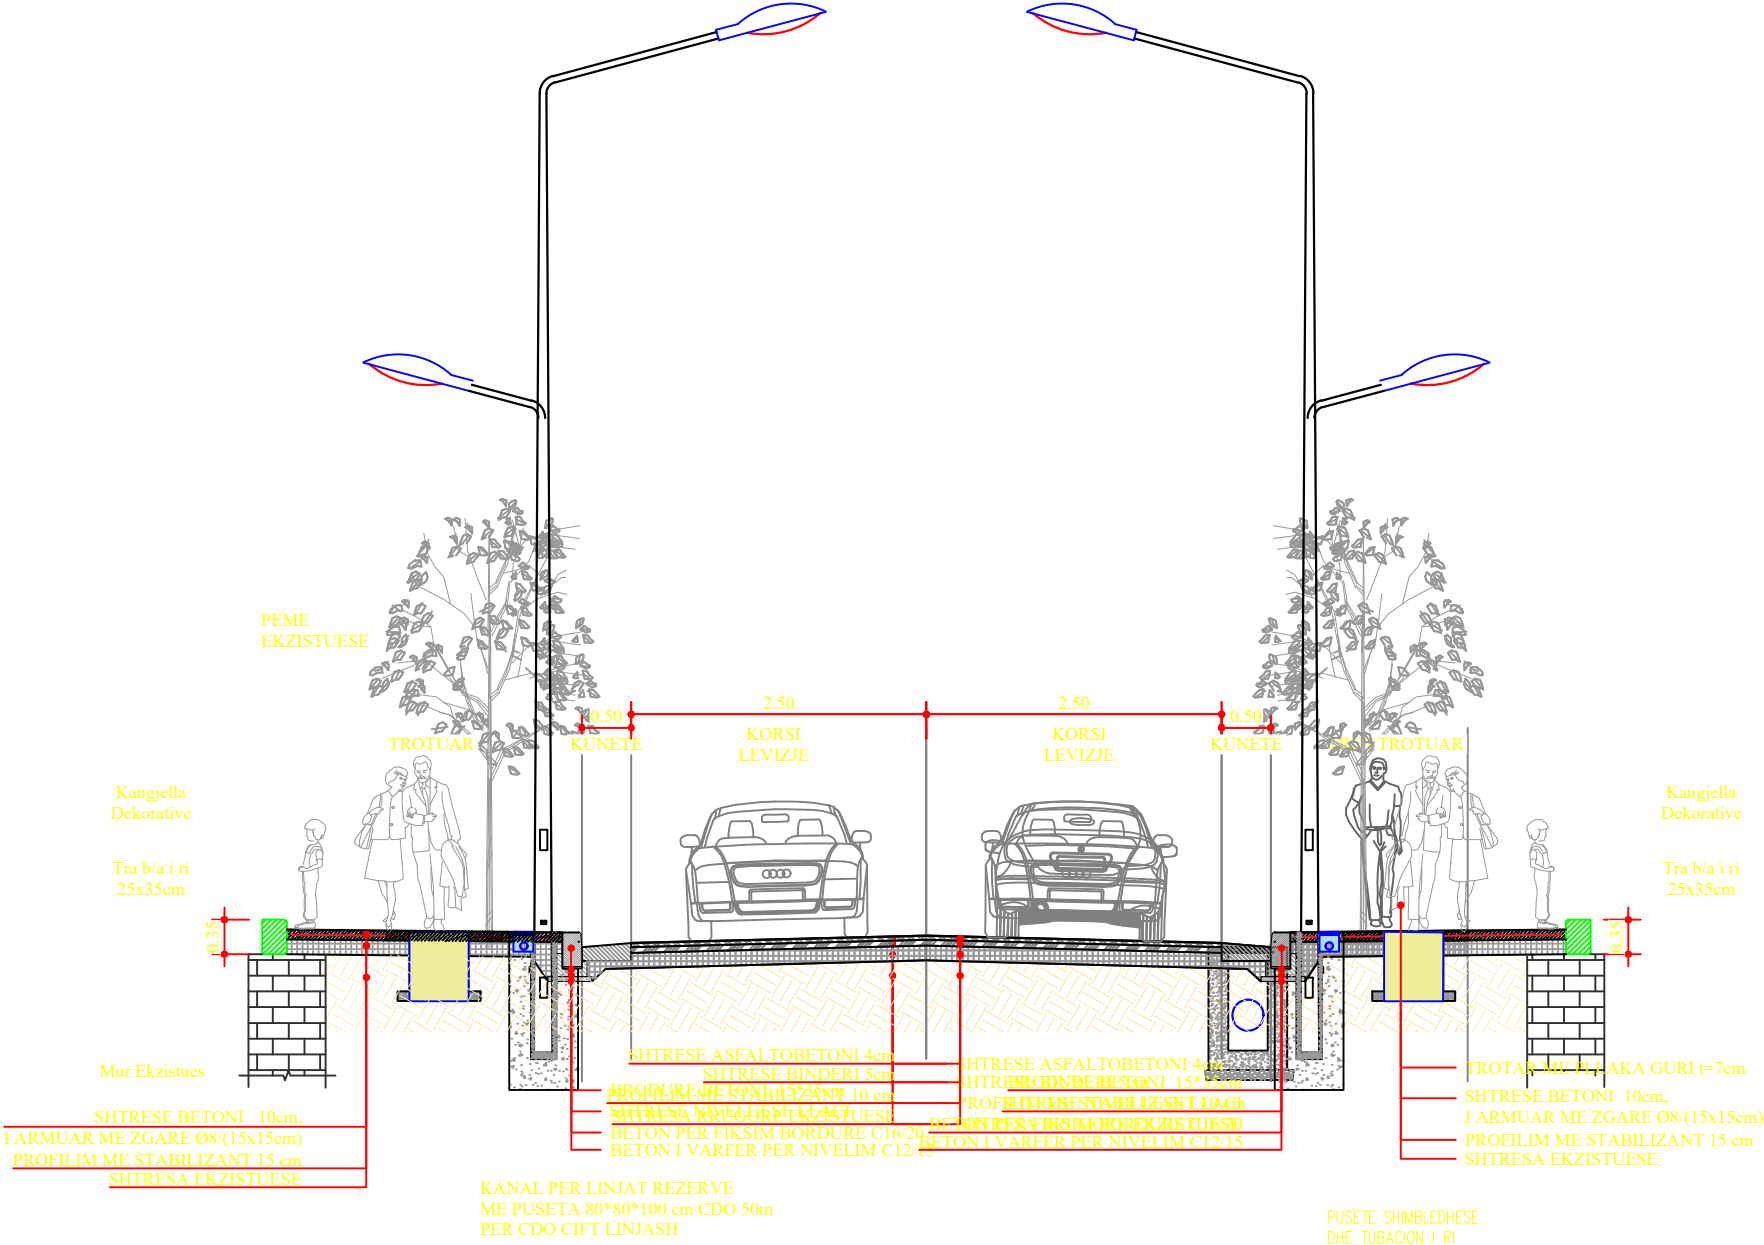

	BASHKIA SARANDE		OBJEKTI	Rikualifikim rruget ``Fan Noli-Atoni Athanas-Tafil Buzi-Baba Sherifi`` , Ksamil	PLANIMETRIA E RRUGES	
					Projektoi	